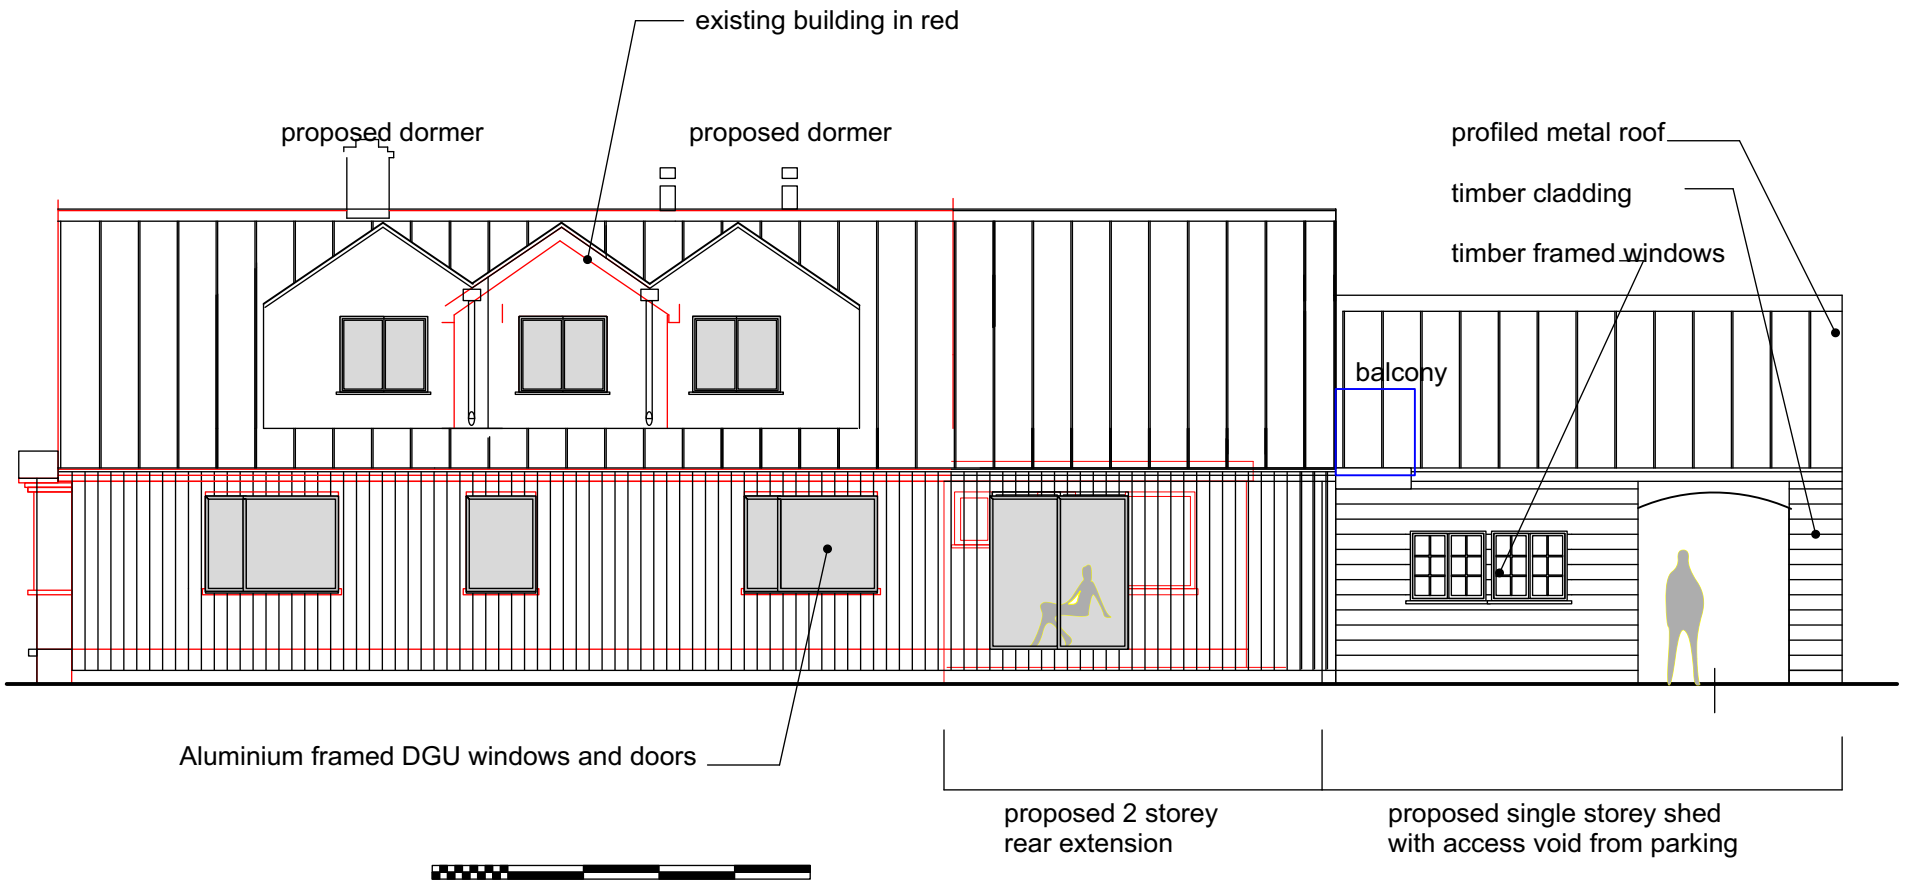

rev A 26.06.2023 scale note amended to 1:50@ A2 (not A1)

COMPARELLI ARCHITECT

John@comparelli.com comparelli.com 07932 025 040

East Elevation Proposed

Weather Oak, Fovant
1:50 scale @ A2, 100 @ A4
10.06.2023