
Location Plan of Priory Farm,
Broughton Gifford, Melksham, SN12 8LN

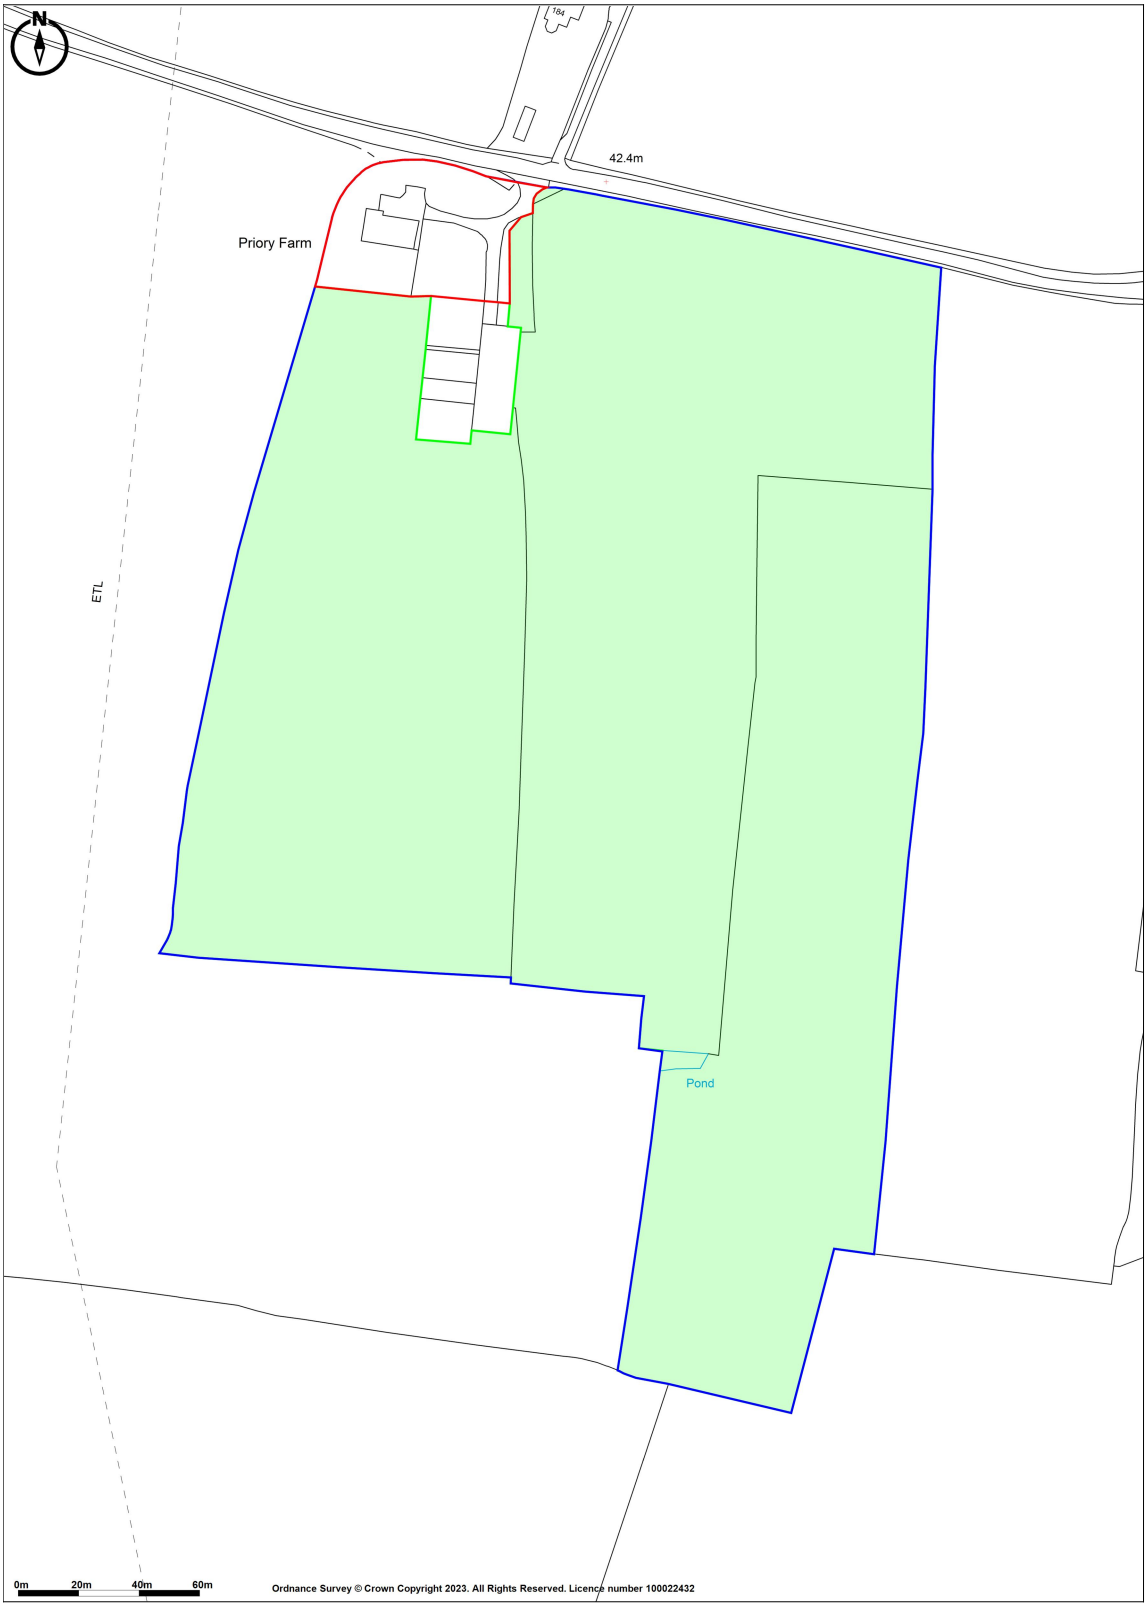

Promap
LANDMARK INFORMATION

Ordnance Survey © Crown Copyright 2023. All Rights Reserved.
Licence number 100022432
Plotted Scale - **1:2500**. Paper Size - **A4**

webbpaton