425480 E

425485 E

425490 E

425495 E

160525 N

160520 N

160515 N

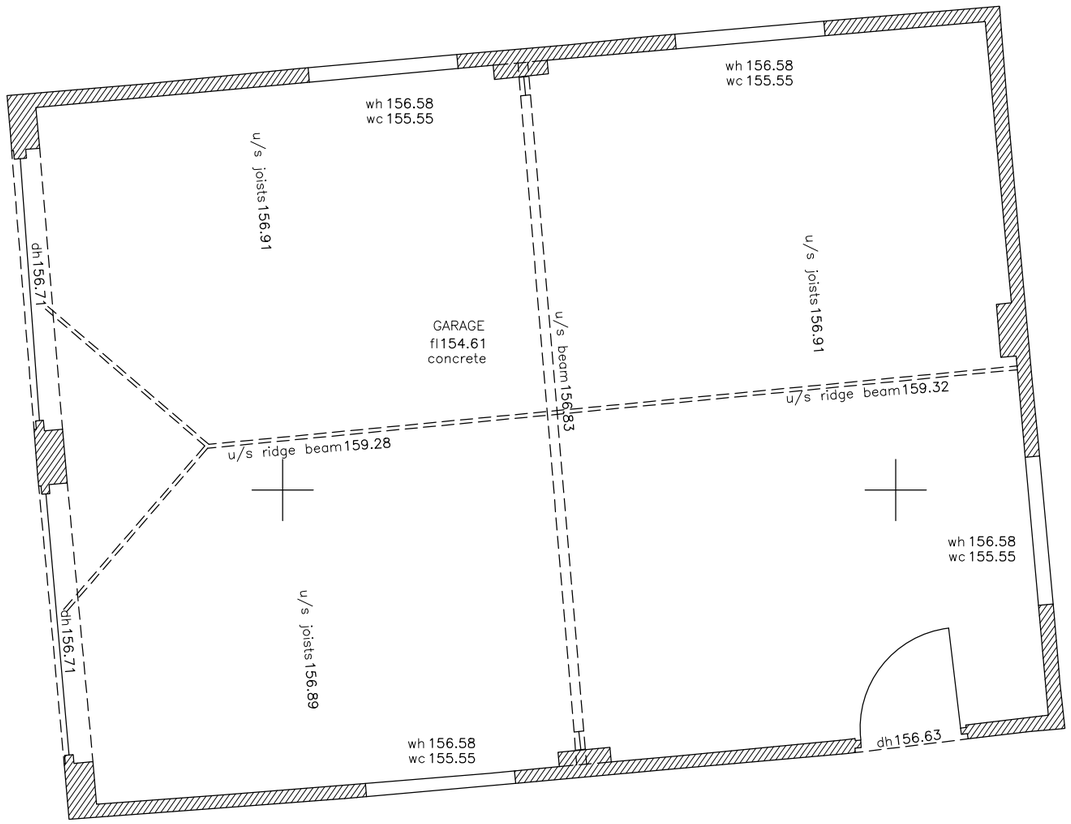

0 1m 2m 3m 4m 5m

Scale 1 : 50

OS

Key

cl	= ceiling level	o/h	= overhead
dc	= door cill	u/s	= underside of
dh	= door head	u/sb	= underside of beam
fl	= floor level	wh	= window head
gl	= ground level	wc	= window cill

Linetypes

Beam overhead
Building overhead
Ceiling
Cupboard/Shelf
Door
Duct/Boxing
Roof Edge/Last Tile
Level 147.87
Manhole
Pipe
Ridge
Step
Wall
Window
Window overhead
Grid Cross

DANDO surveying ltd
Land & Measured Building Surveyors
27-29 New Street
Charfield
Wotton under Edge
South Glos.
GL12 8ES
Tel: 01453 845017
Tel: 01453 845360
www.dandosurveying.co.uk
enquiries@dandosurveying.co.uk

Project Name:
Forest View
East Grafton, Nr Marlborough, Wiltshire SN8 3DB

Drawing Title:
Existing Basic Floor Plan (Garage)

Client:

Agent:
Fowler Architecture & Planning Ltd

Date: 11th October 2022	Scale: 1:50 @ A3	
Grid Orientation: North GPS	Sheet ID: MFforestviewGFG	Rev: None
Site Level Datum: OS GPS	Surveyed By: SP	Drawn By: VM