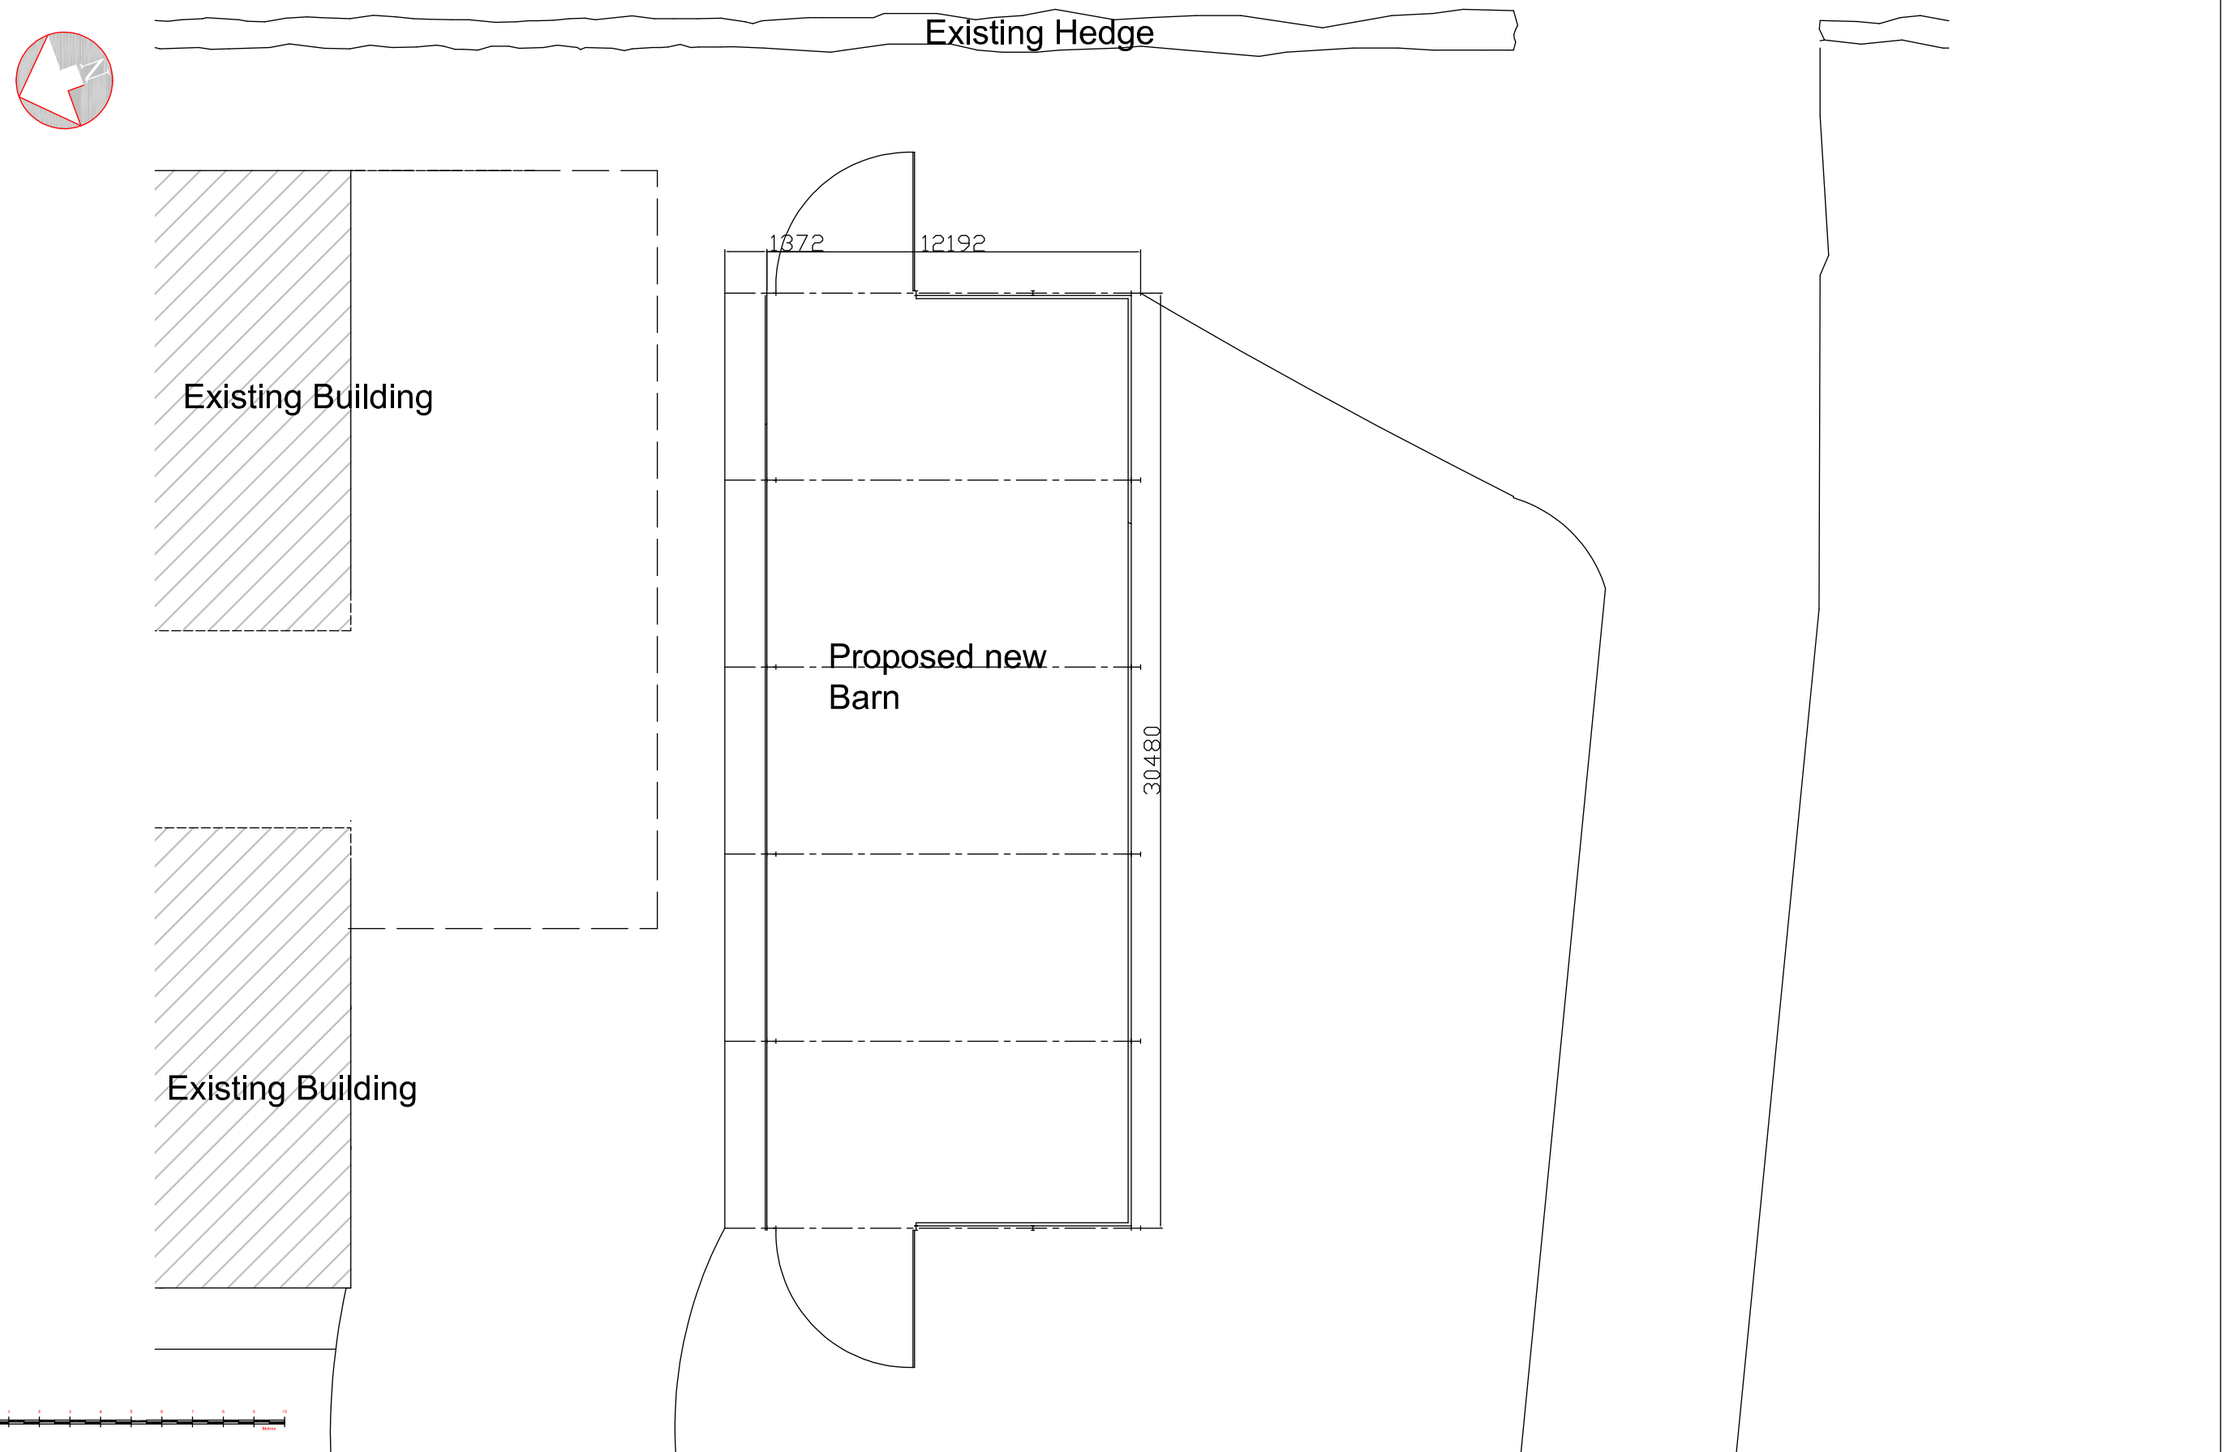

Client	Blanchard Farms
Job	Proposed Additional Barn off Forest Road Wootton Rivers
Drawing	Plan
Referance	SC1236 01

Scale @A3	1:200
Date	June 2022

Singleton & Co
31 Cadley, Marlborough, Wiltshire SN8 4NE
Tel: 01672 514241 | Mob: 07775 562053
info@singletonandco.co.uk