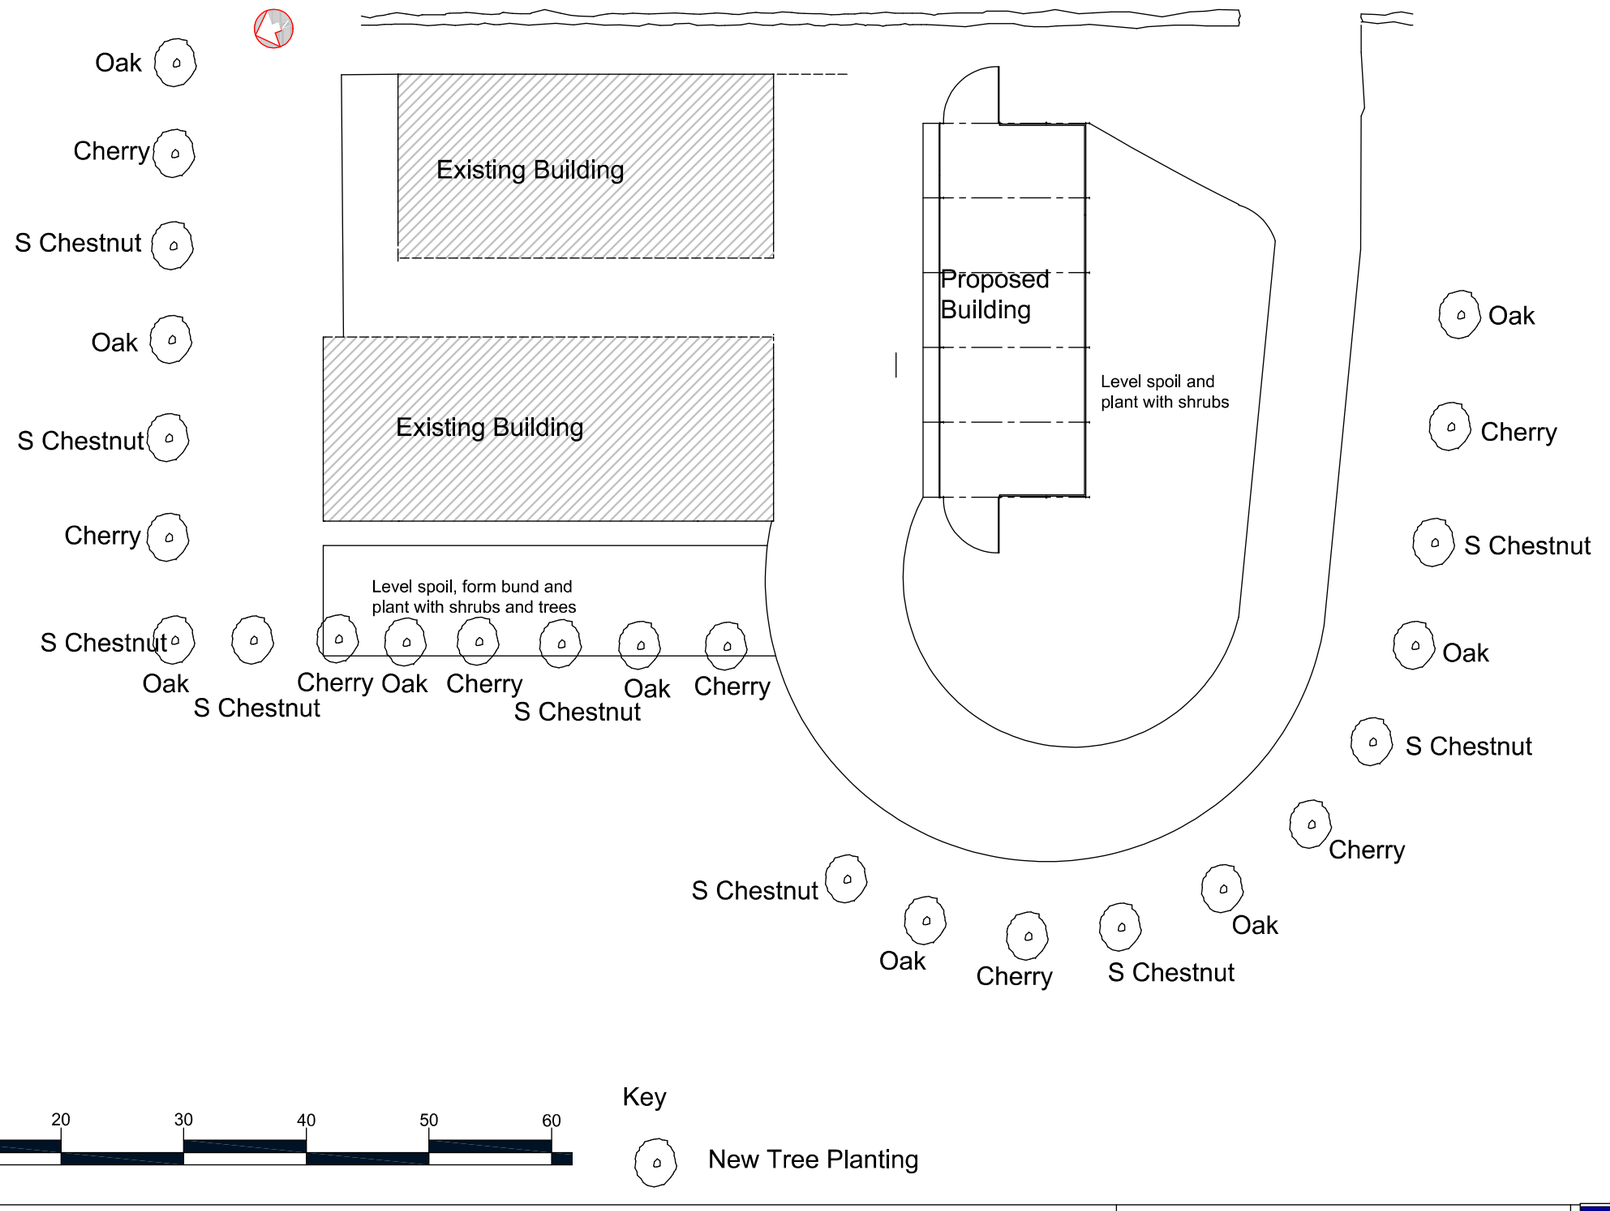

Client	Blanchard Farms
Job	Proposed Additional Barn of Forest Road Wootton Rivers
Drawing	Block Plan
Referance	SC11236 04

Scale @A3	1:500
Date	June 2023

Singleton & Co
31 Cadley, Marlborough, Wiltshire SN8 4NE
Tel: 01672 514241 | Mob: 07775 562053
info@singletonandco.co.uk