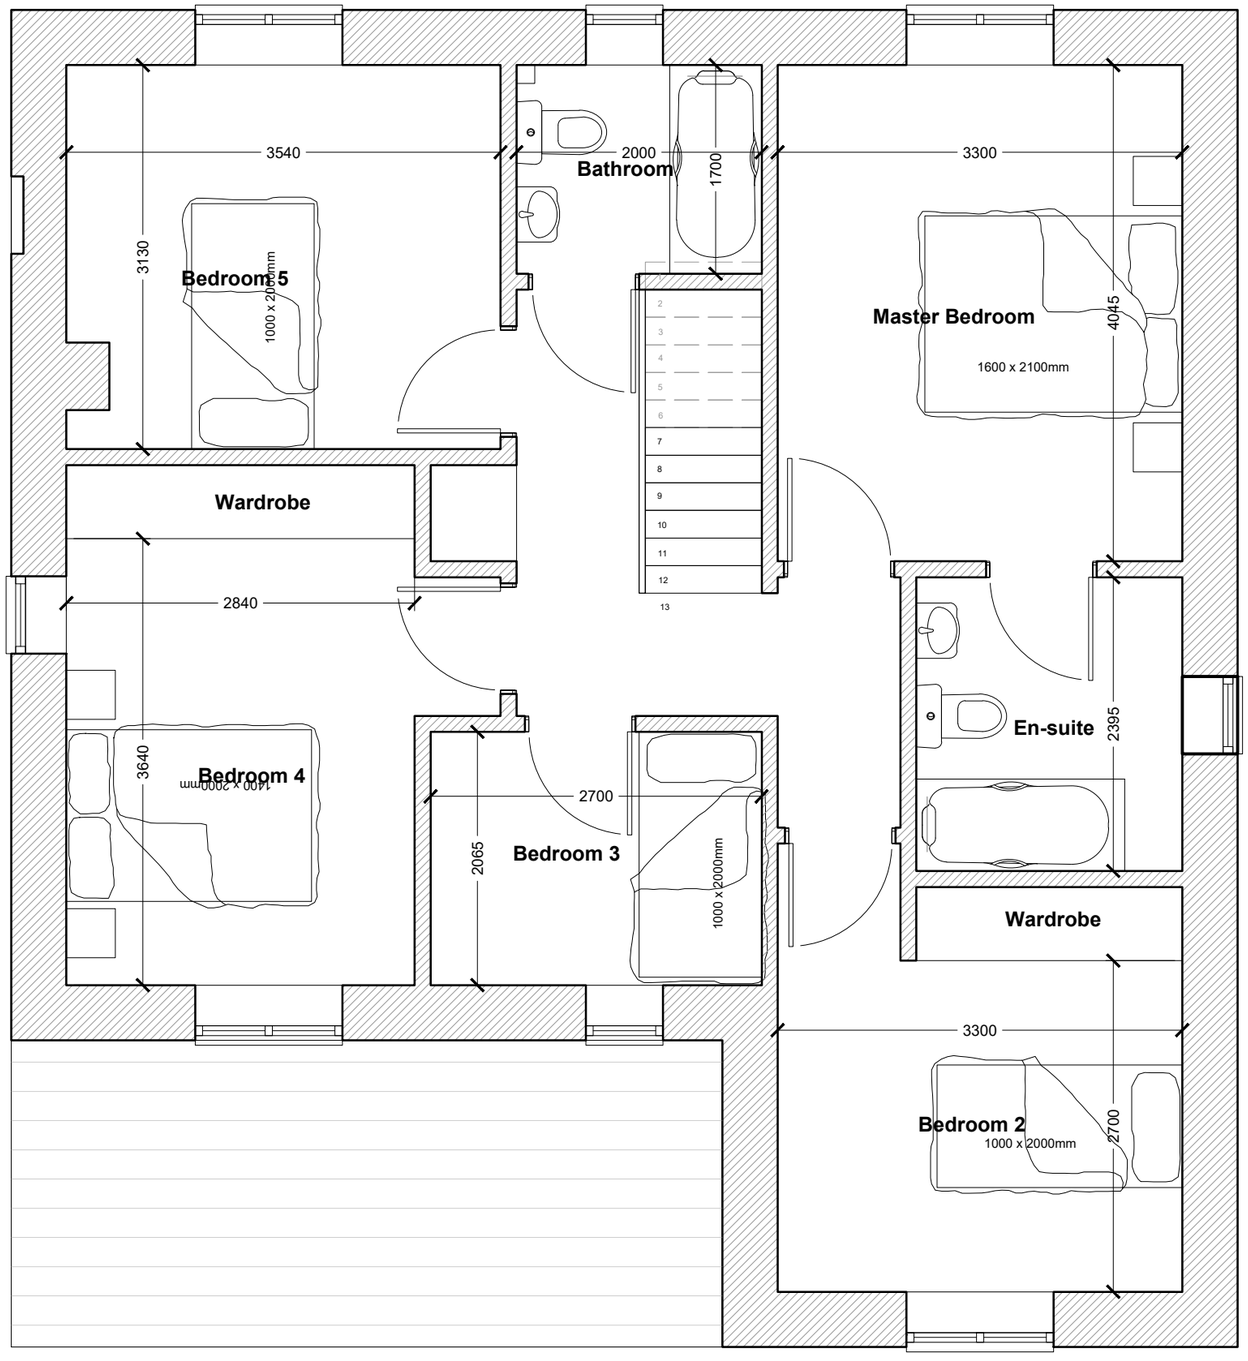

Ground Floor Plan
1:50

0 1 2 3 4 5m

REV A (22-11-2022): Revised Layout

Client Miss Sharon Snook

Project Details of farm dwelling at Sienna Valley Farm

Salmon Planning Company Ltd.
2 Priory Road, Wells, Som BA5 1SY
Tel. 01749 671500
e-mail: enquiries@salmonplanning.co.uk

Date Jun 2022 Scale 1:50 @ A3 Dwg. No. PL4745 /5A
Drawn By EFB

Proposed First Floor Plan