THIS DRAWING IS COPYRIGHT
Contractor must take site sizes

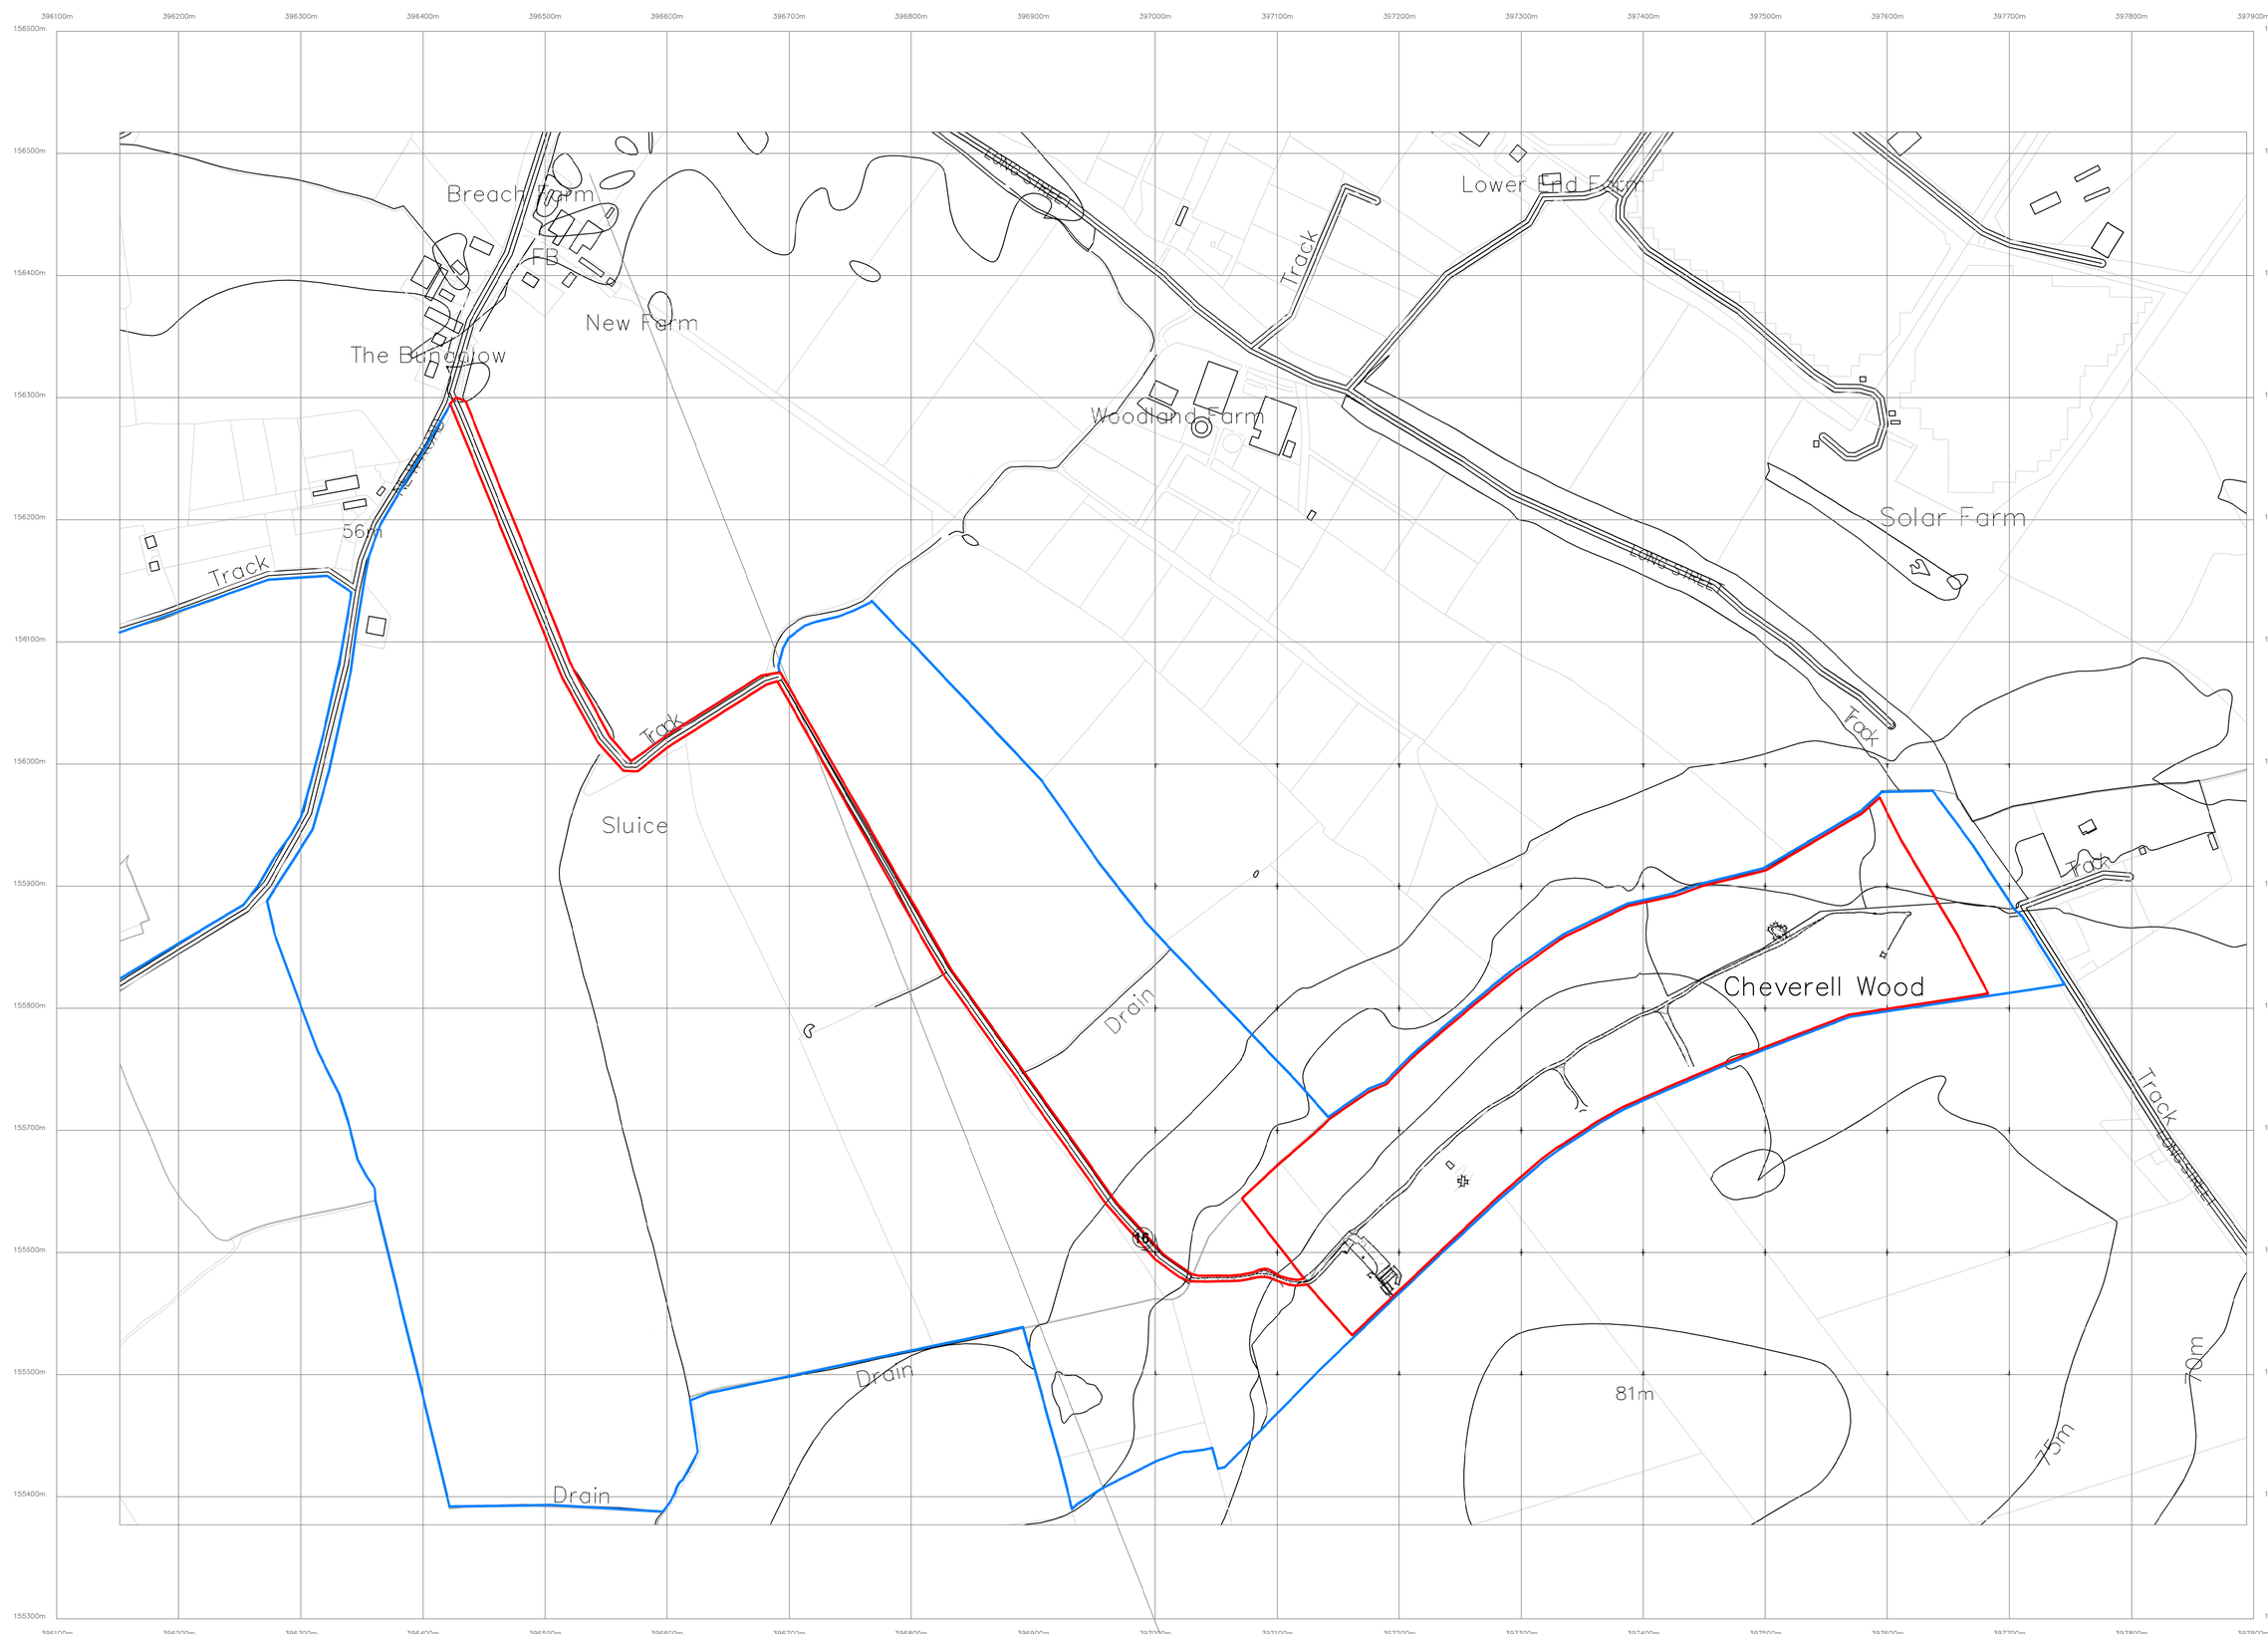

0 50m 100m 150m

Scale bar (1:2500)

Rev.	Date		Init

CLIENT
Dogwood Farm

PROJECT
Airsoft, Cheverell Wood,
Great Cheverell, Devizes

DRAWING
Location Plan

DRAWN:	Date:	Scale:
JG	15/05/2023	1:2500 @ A1
Drawing number: 4076-01		Rev.

DOLMAN
ARCHITECTURAL DESIGNERS BUILDING SURVEYORS
COST CONSULTANTS CDM PRINCIPAL DESIGNERS
Sussex House
Bath Road
Devizes
Wiltshire SN10 2AF
Tel: 01380 729456
Web: www.dolmansurveyors.co.uk
Email: info@dolmansurveyors.co.uk

†Crown Copyright. All rights reserved. Licence no. AC0000849896

LOCATION PLAN
Scale 1:2500