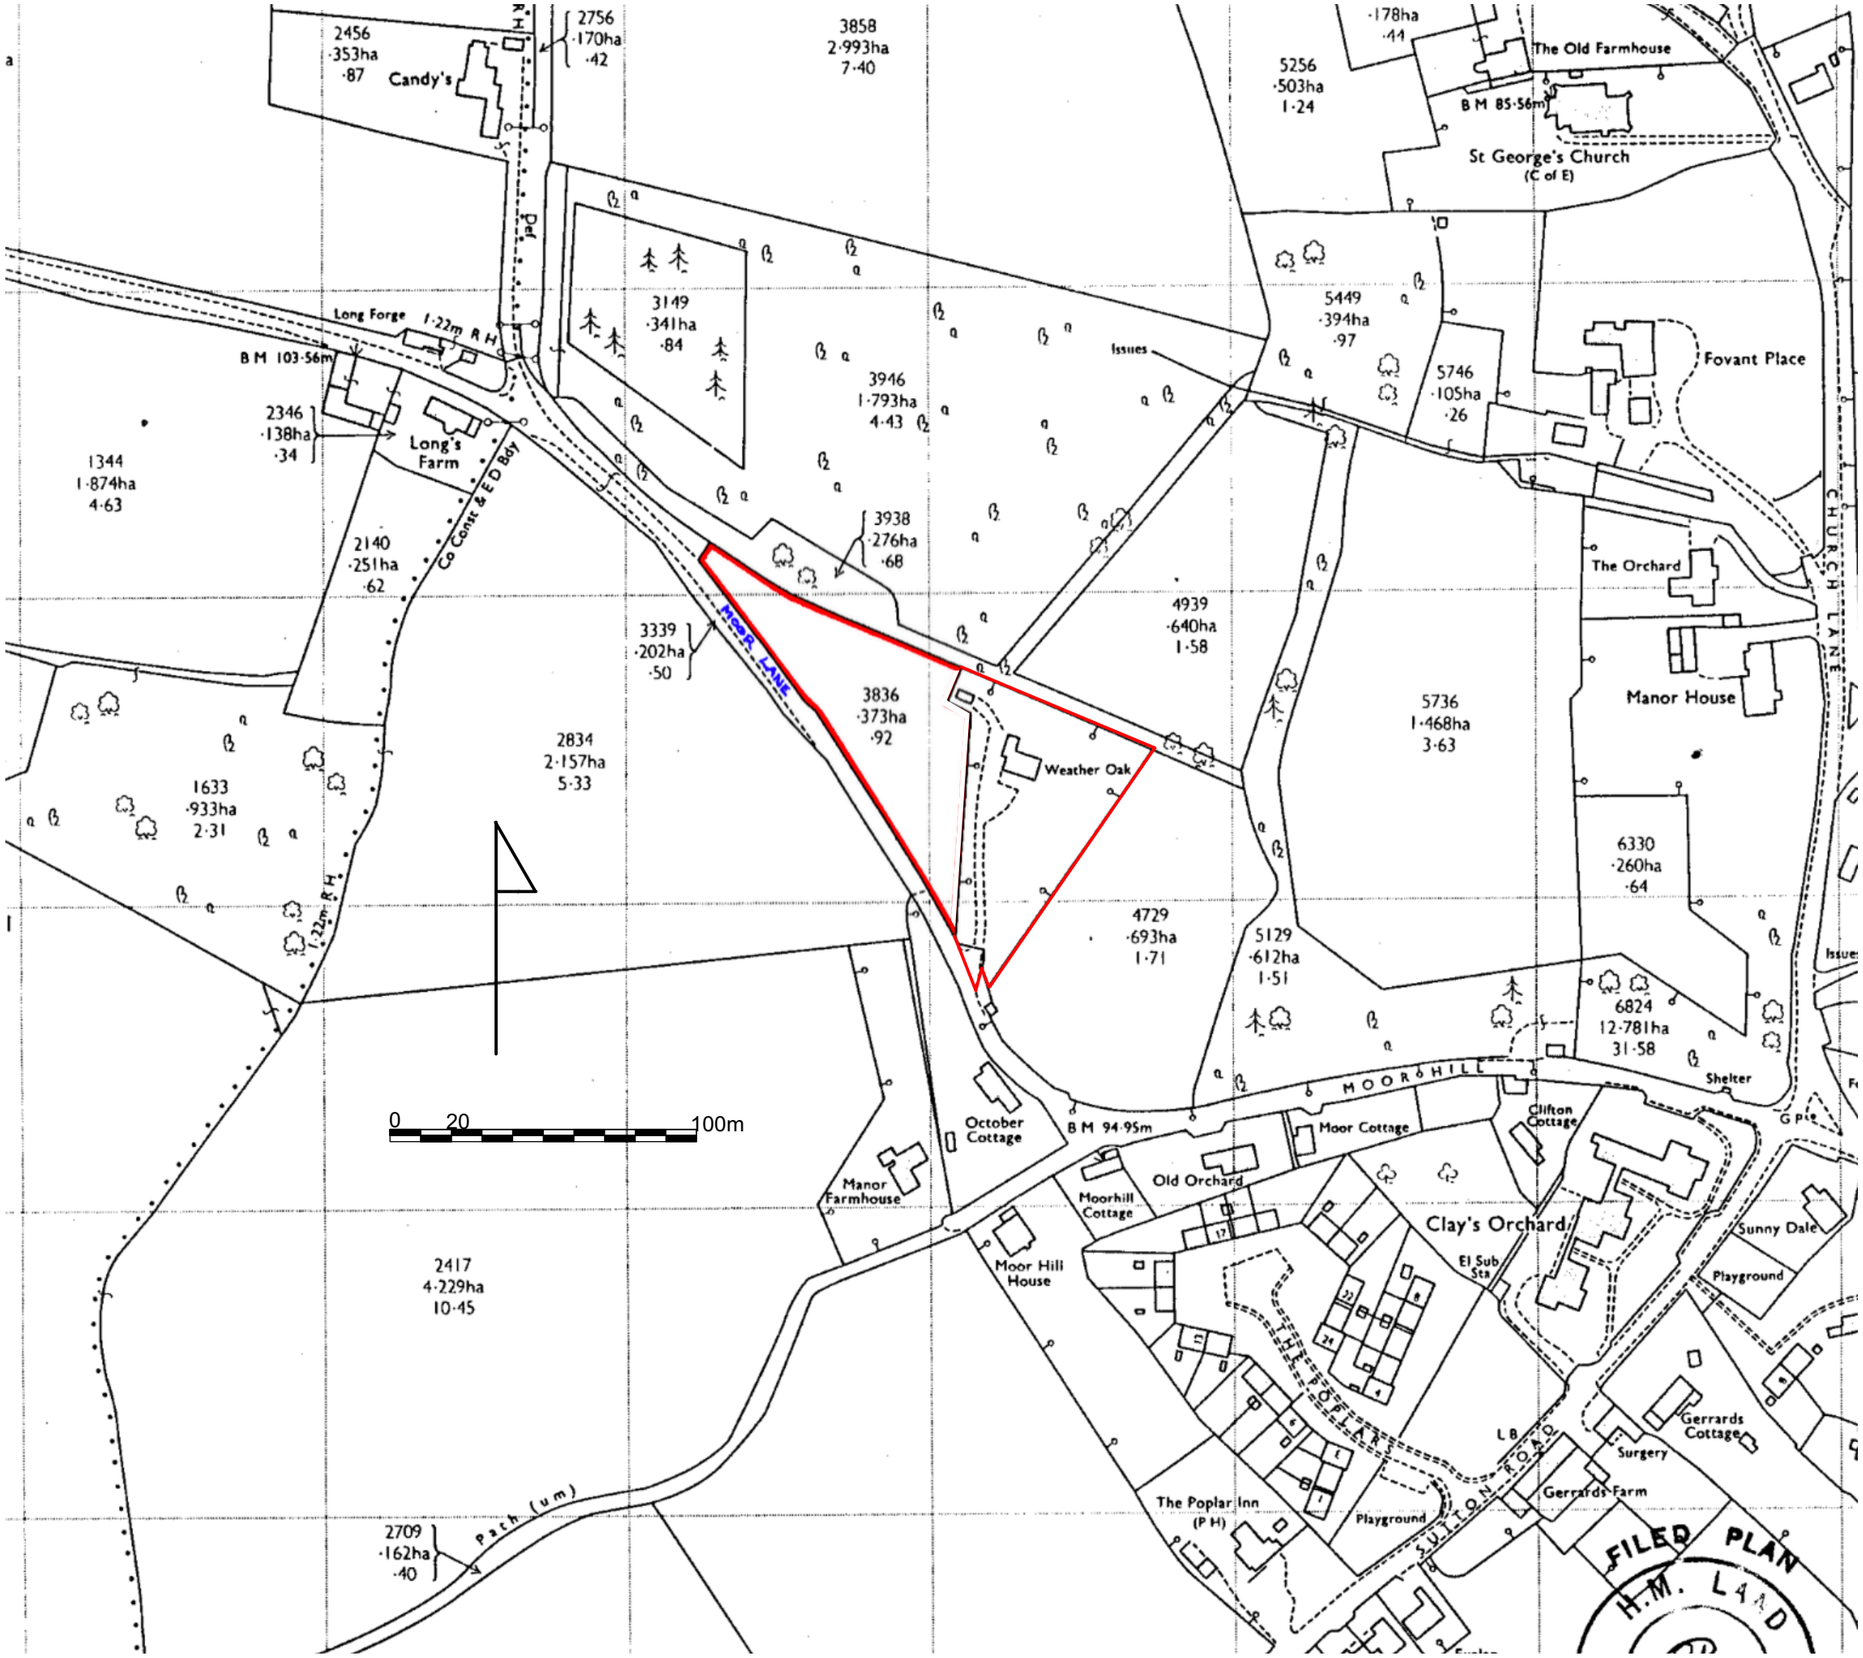

rev A 27.06.2023 Scale note amended to 1:2000

Location Plan

Weather Oak, Fovant
1:2000 scale @ A3
10.06.2023

COMPARELLI ARCHITECT John@comparelli.com comparelli.com 07932 025 040