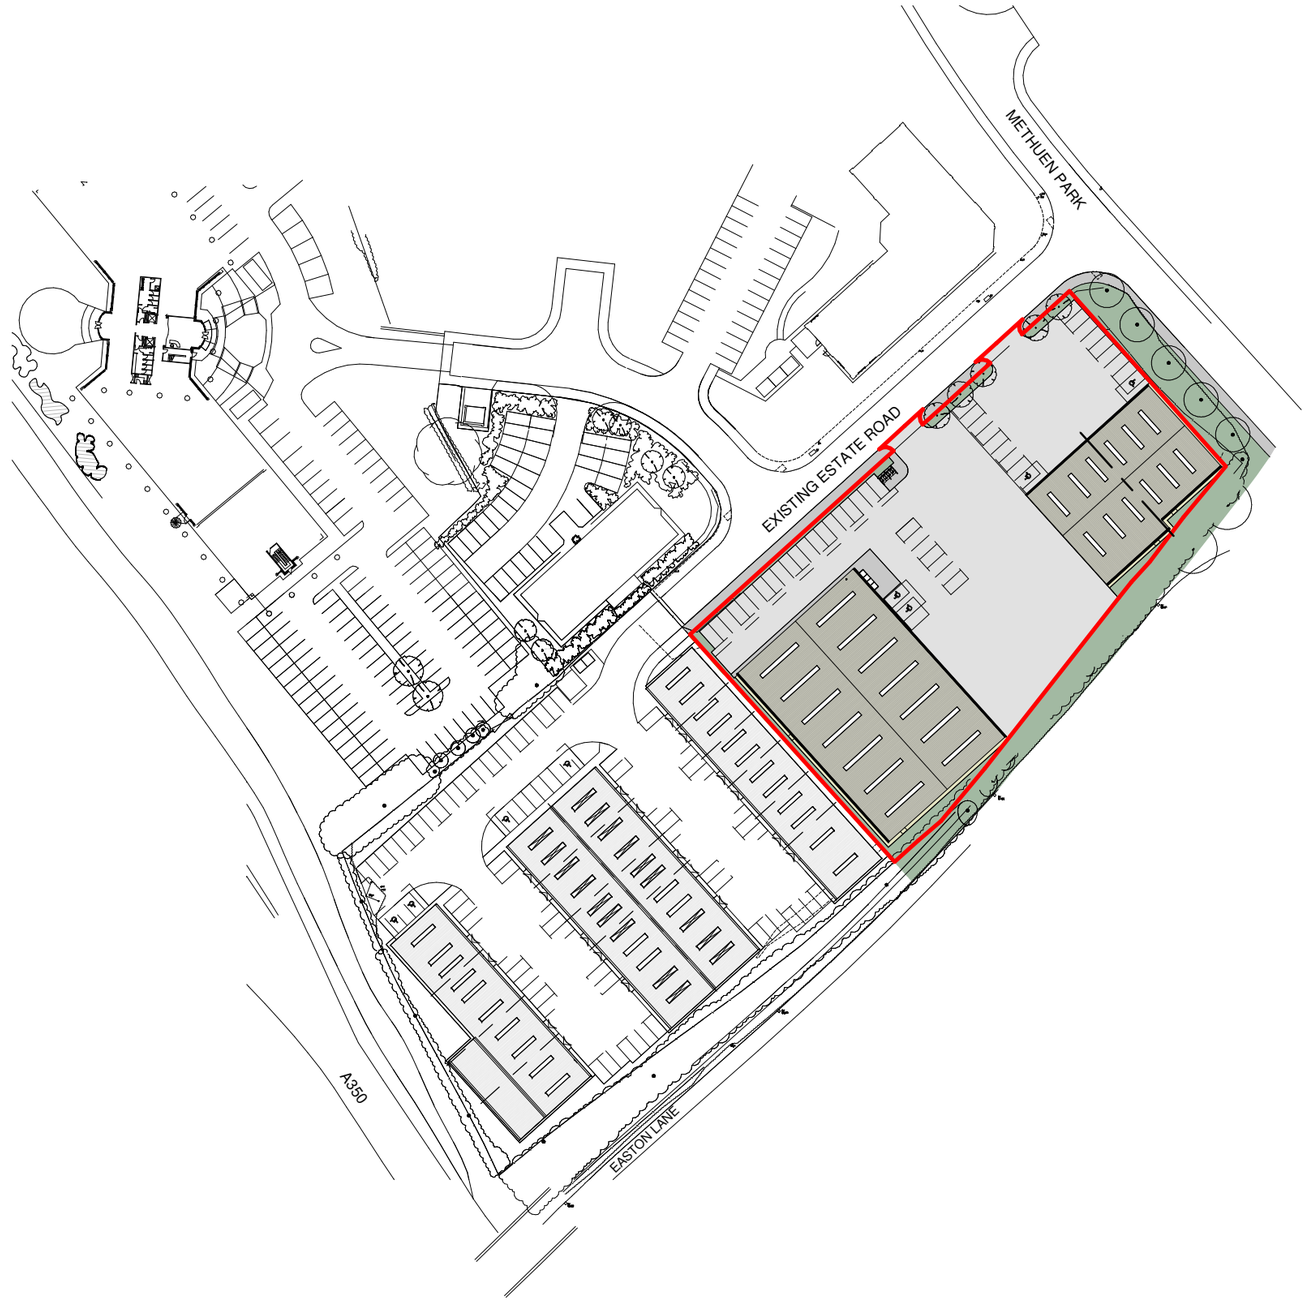

Date Description Drawn Rev.

ANGUS MEEK ARCHITECTS

Cedar Yard, 290A Gloucester Road, Bishopston, Bristol, BS7 8PD

t 0117 942 8286 e architecture@angusmeek.co.uk
f 0117 942 0495 w angusmeek.co.uk

© Angus Meek Partnership. Not to be reproduced in part or whole, without consent
Any discrepancies to be reported to the architect
Contractors to verify all dimensions and sizes on site

Job Name:
Methuen Park - Phase 2
Chippenham

Client:
Kellaway

Drawing Title:
Site Location Plan

0 12.5m 25m

Scale 1 : 1250

Sheet @ A3

Drawing Status:
PLANNING

N

Date		Drawn	Checked
July 2022		JR	MT
Job No.	Stage	Drawing No.	Rev.
2727	P	100	