0 1 2 3 4 5m

SCALE 1:50

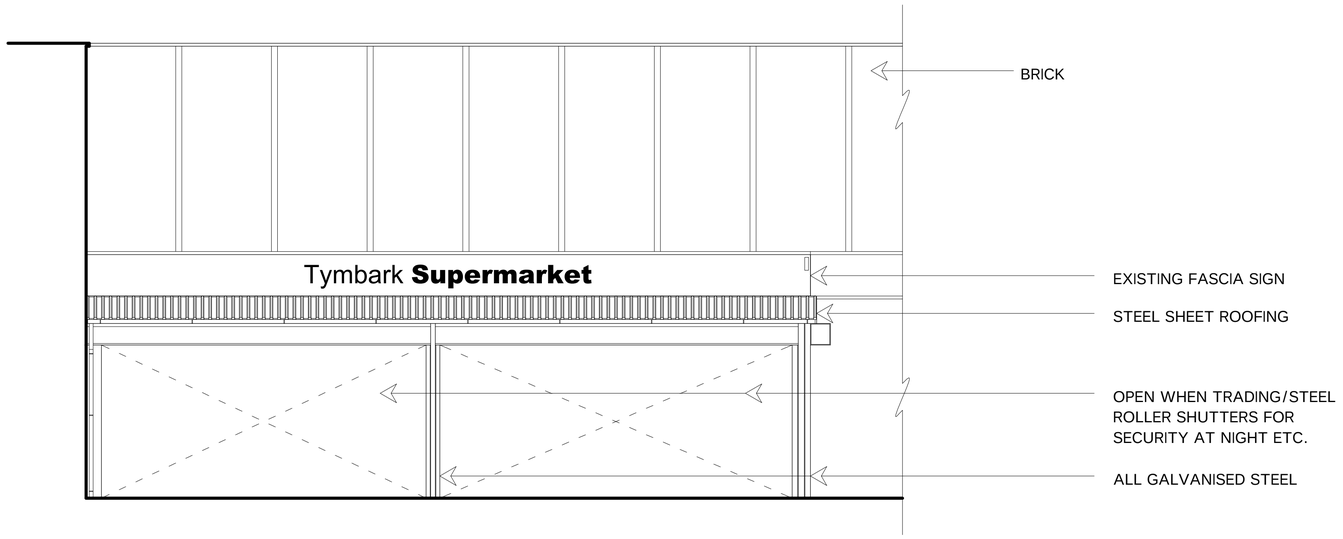

EXISTING FRONT ELEVATION

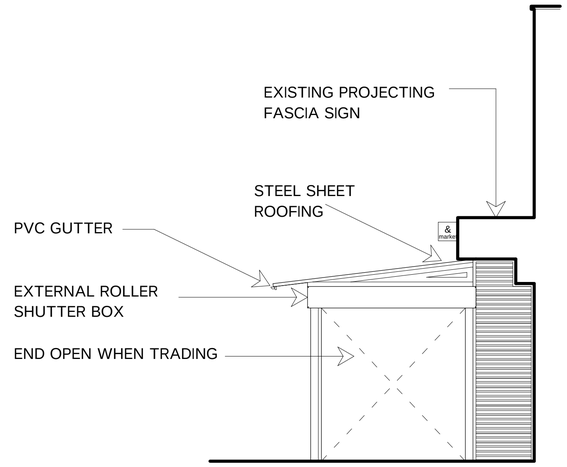

EXISTING SIDE ELEVATION

0 1 2 3 4 5m

SCALE 1:50

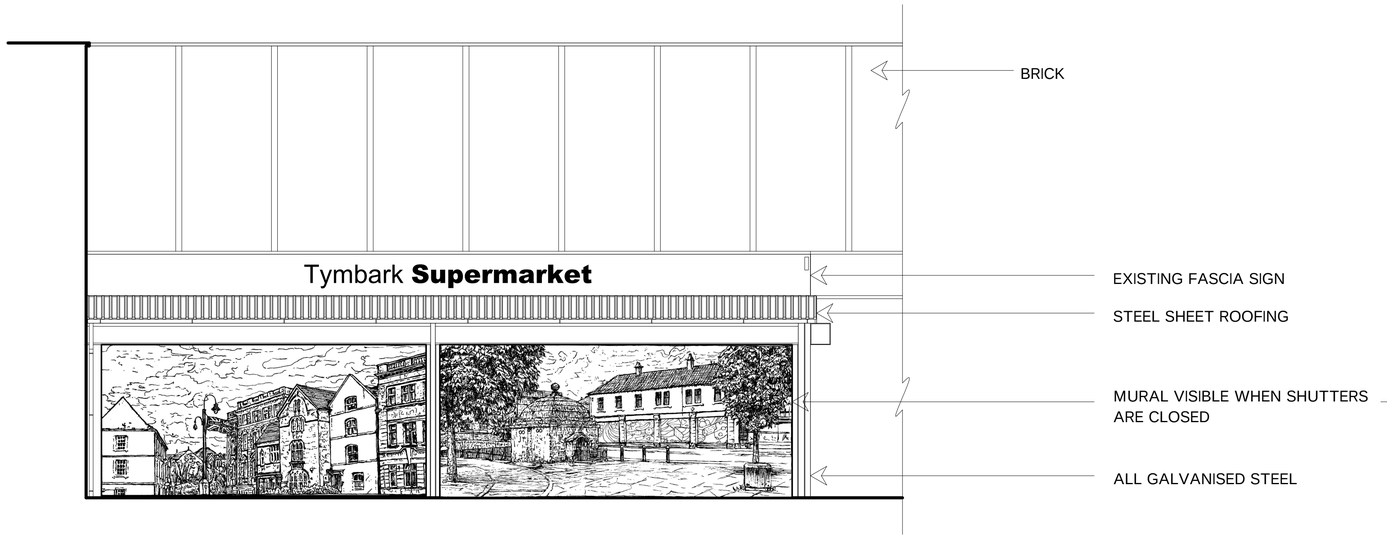

PROPOSED FRONT ELEVATION

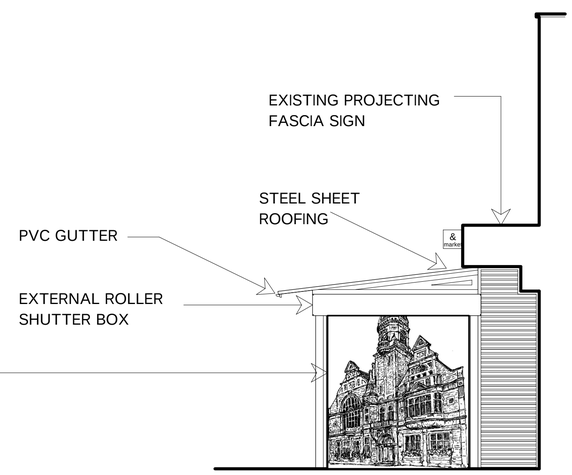

PROPOSED SIDE ELEVATION

CHARTERED SURVEYORS

© All rights reserved

Copyright of this design and drawing belongs to and remains the property of Cousins Thomas Rose and may not be reproduced or distributed in any way or for any purpose without their written consent.

Scale:

This drawing is to be checked and verified on site. Cousins Thomas Rose are to be notified of all discrepancies. Dimensions are not to be scaled from the drawing

Revisions:

cousins thomas rose

Chartered Surveyors
Architectural Consultants
10 Church Walk
Trowbridge
Wiltshire BA14 8DX
mail@cousinsthomasrose.co.uk
Tel: 01225 774330
Fax: 01225 751357

Client:
MR B SHWANI

Project:
TYMBARK SUPERMARKET
1A-1B WICKER HILL
TROWBRIDGE
WILTSHIRE
BA14 8JS

Drawing Title:
EXISTING AND PROPOSED ELEVATIONS

Drawn by:	Date:
JP	MAY 2023
Checked by:	Scale:
MR	1:50

Drg. No.	Rev.	Size.
2340/500		A1