



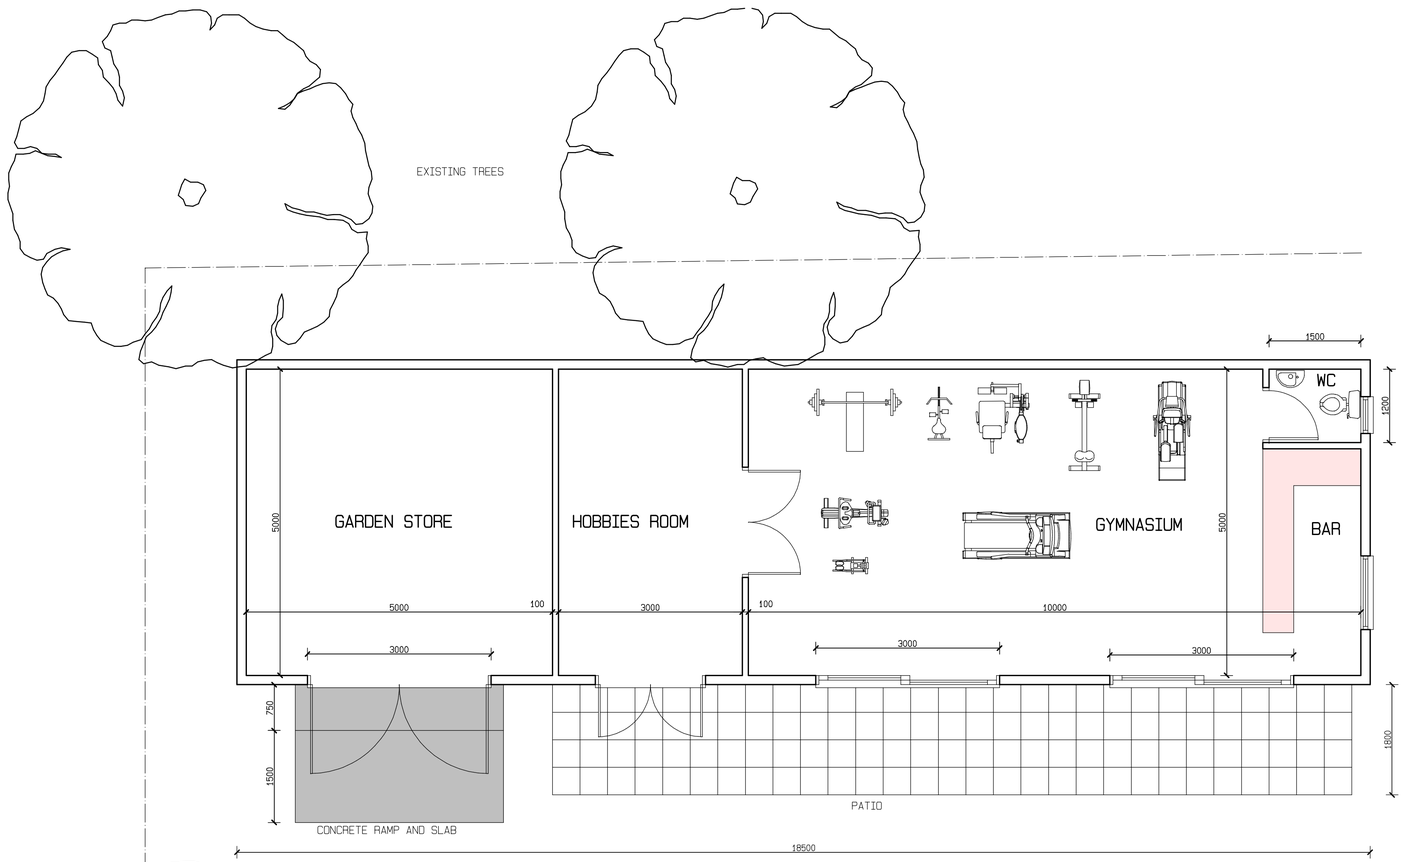


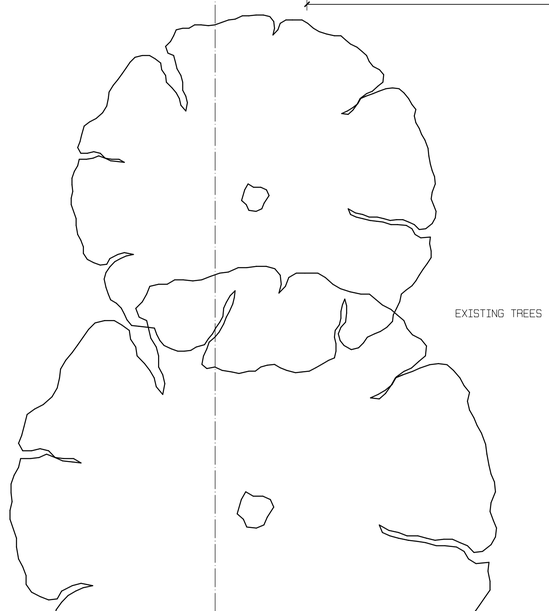

NOTE.
THIS DRAWING HAS BEEN PREPARED TO OBTAIN PLANNING CONSENT ONLY. IT IS NOT TO BE USED FOR CONSTRUCTION PURPOSES.

ALL DIMENSIONS APPROXIMATE. THESE PLANS CAN BE SCALED FOR PLANNING PURPOSES ONLY.

CIL FLOOR AREAS CALC	
EXISTING FLOOR PLAN	- 68.4 SQM
PROPOSED FLOOR PLAN	- 91.0 SQM
FLOOR AREA TO BE TAKEN DOWN	- 68.4 SQM
TOTAL ADDITIONAL FLOOR AREA	- 22.6 SQM
PROPOSED NEW OUTBUILDING TOTAL	-91.0 SQM

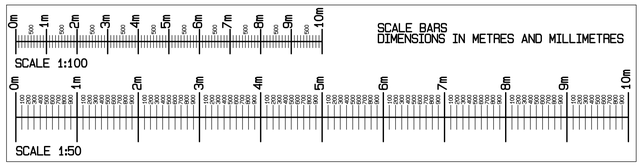

NEIL ARMSTRONG
ARCHITECTURAL SERVICES
31 Church Ground, South Marston, Swindon, Wilts. SN3 4FL. Tel: (01793) 832158
Mobile 07971 881162

client: MR AND MRS D MASON
VINE VIEW
BACK STREET
ASHTON KEYNES
NR SWINDON WILTS
SN6 6PD

project: VINE VIEW
BACK STREET
ASHTON KEYNES
NR SWINDON WILTS
SN6 6PD

title: PROPOSED REPLACEMENT OUTBUILDING

scale	date	drawn
1:100 1:50	27-6-2023	NBA
		paper A1
revision	no.	
	Y23-112-2	

Work to figured dimensions only.
Any queries should be referred to the address shown above.
This drawing is the Copyright of Neil Armstrong Architectural Services and shall not be altered, copied or reproduced in anyway without prior written consent.