

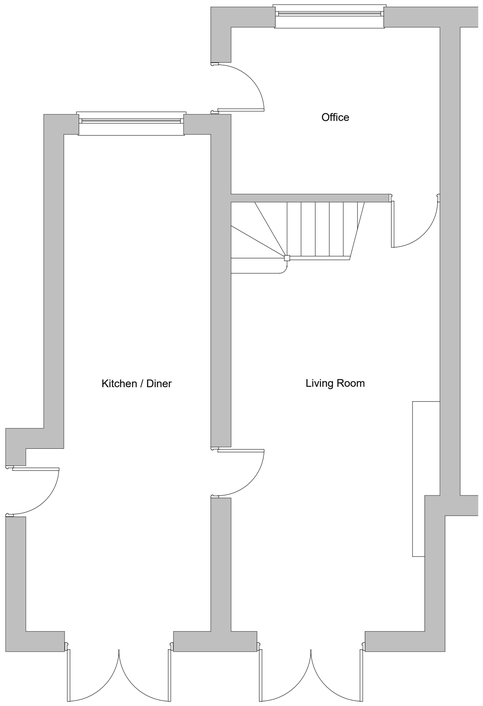




Proposed Ground Floor Plan - 1:50

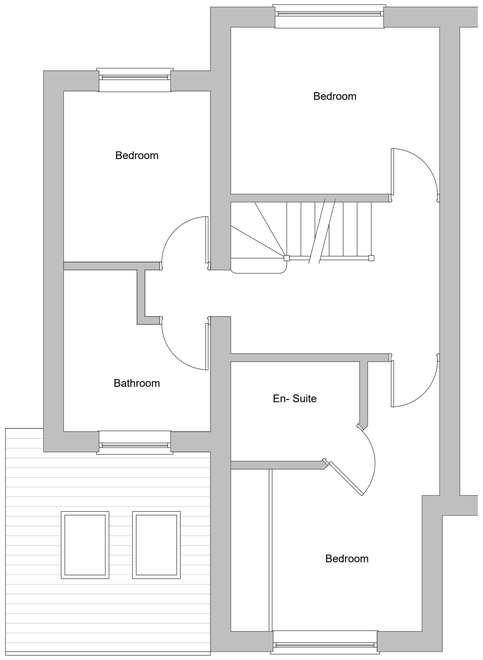


Proposed First Floor Plan - 1:50

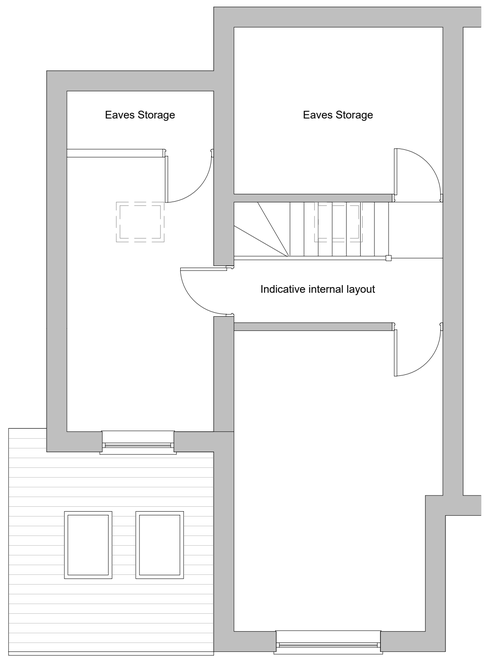



Proposed Loft Plan - 1:50

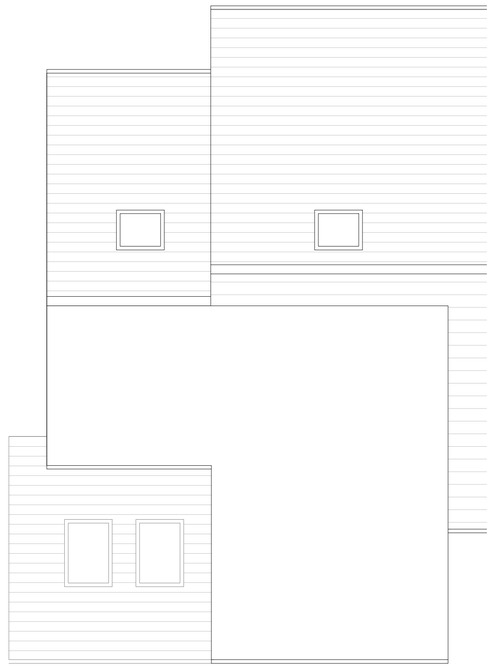


Proposed Roof Plan - 1:50




Proposed Rear Extension - 1:50

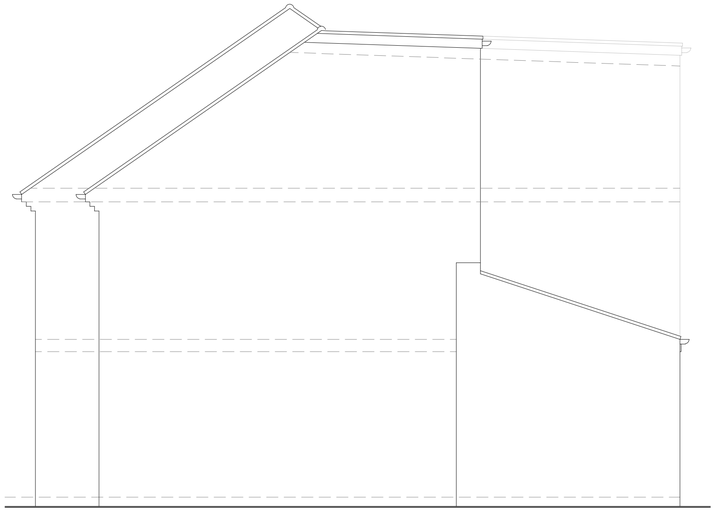

Proposed Side Extension - 1:50

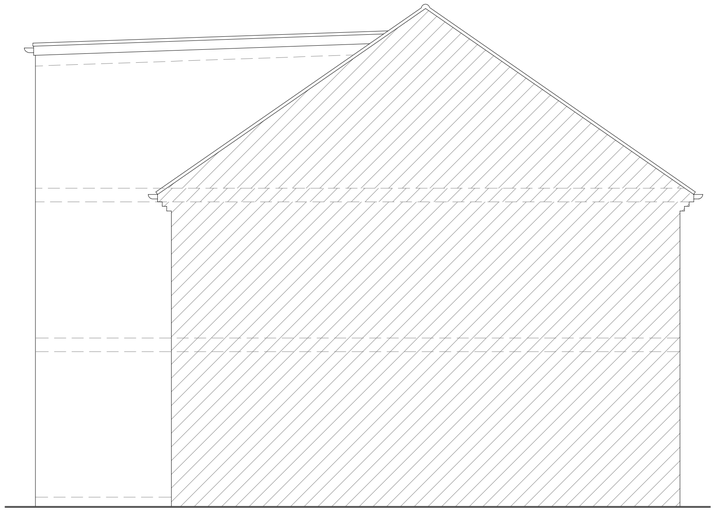

Proposed Side Extension - 1:50

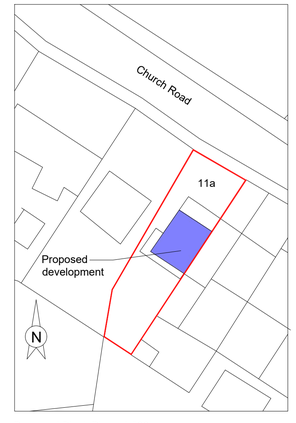


Proposed Block Plan - 1:500

0m 5m 10m 15m 20m 25m 30m

0m 5m

| | |
|---|---|
| PROJECT: PROPOSED LOFT CONVERSION<br>11A CHURCH ROAD<br>WESTBURY<br>BA13 4LP | TITLE: PROPOSED PLANS AND ELEVATIONS |
| | DRAWING No: 11A/02 |
| | REVISION: A |
| | DATE: MAY 22 |
| | SCALE: 1:50 (A1) |