

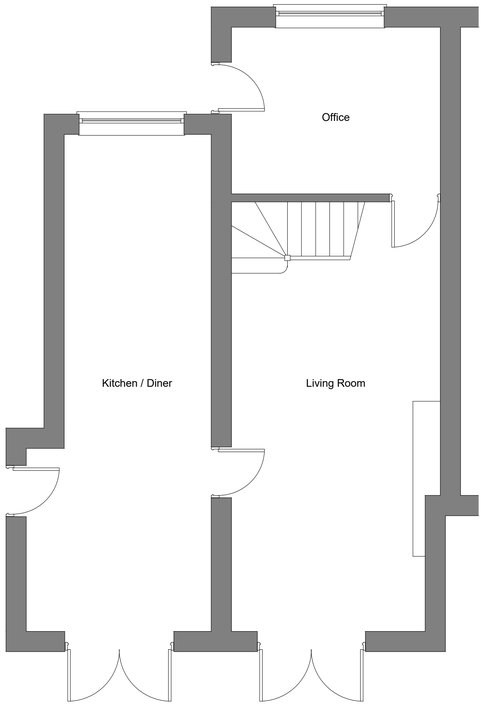



Existing Ground Floor Plan - 1:50

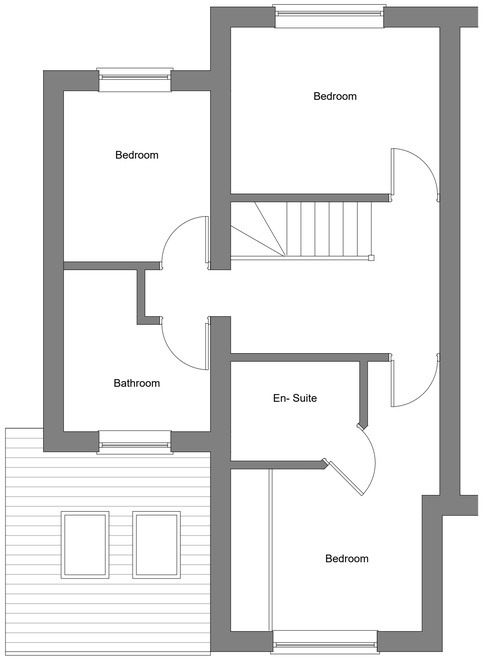

Existing First Floor Plan - 1:50

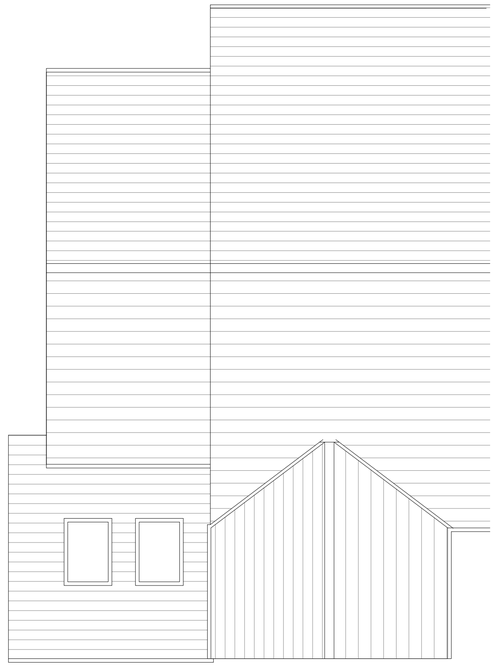

Existing Roof Plan - 1:50

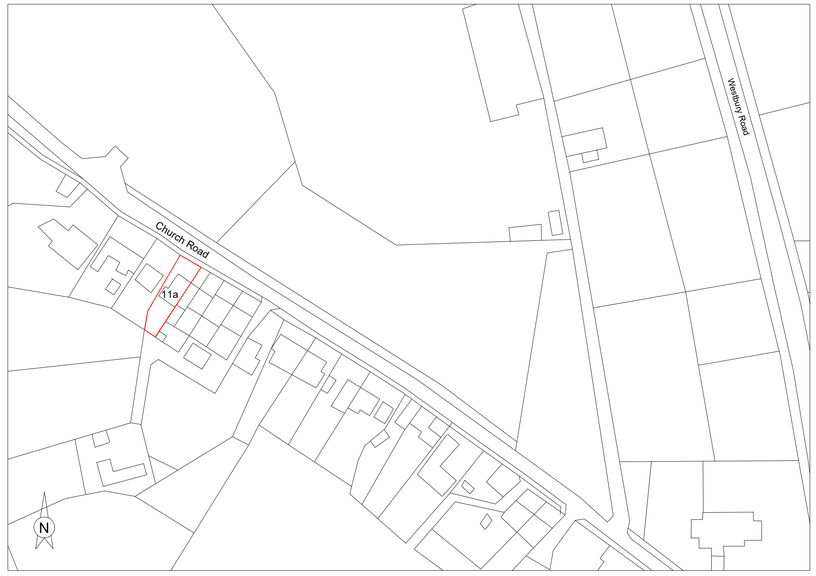


Site Location Plan 1:1250


0m 25m 50m



Existing Rear Extension - 1:50

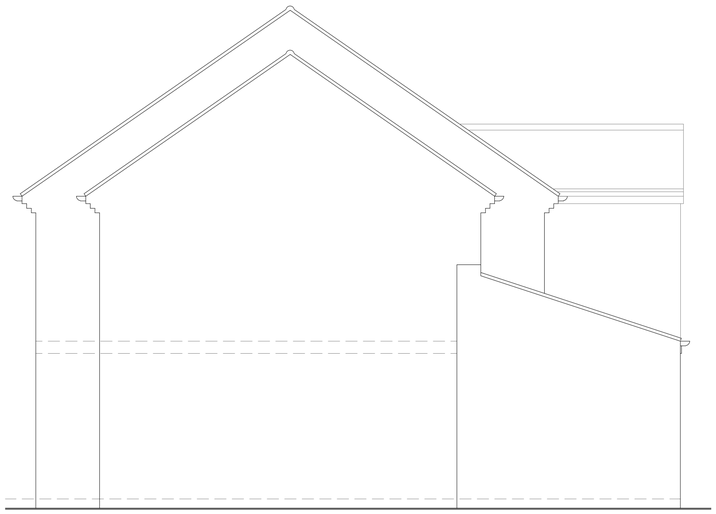

Existing Side Extension - 1:50

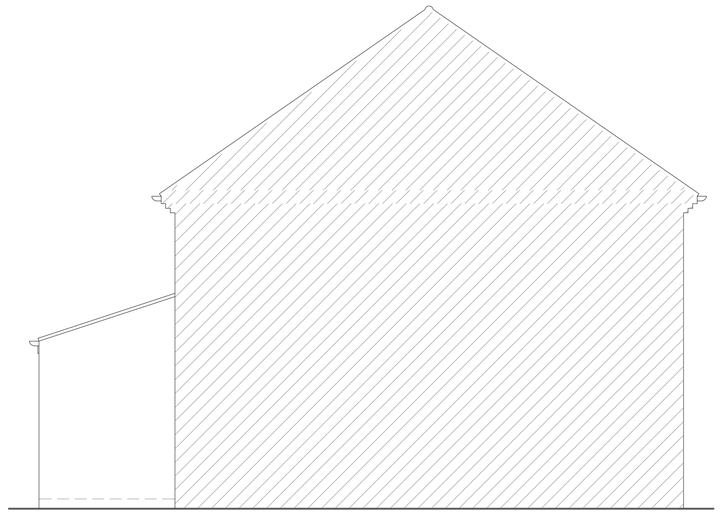

Existing Side Extension - 1:50

0m 5m

PROJECT: PROPOSED LOFT CONVERSION 11A CHURCH ROAD WESTBURY BA13 4LP	TITLE: EXISTING PLANS AND ELEVATIONS
	DRAWING No: 11A/01
	REVISION: A
	DATE: MAY 22
	SCALE: 1:50 (A1)