
HUNGERFORD DESIGN
ARCHITECTURAL AND BUILDING SURVEYORS

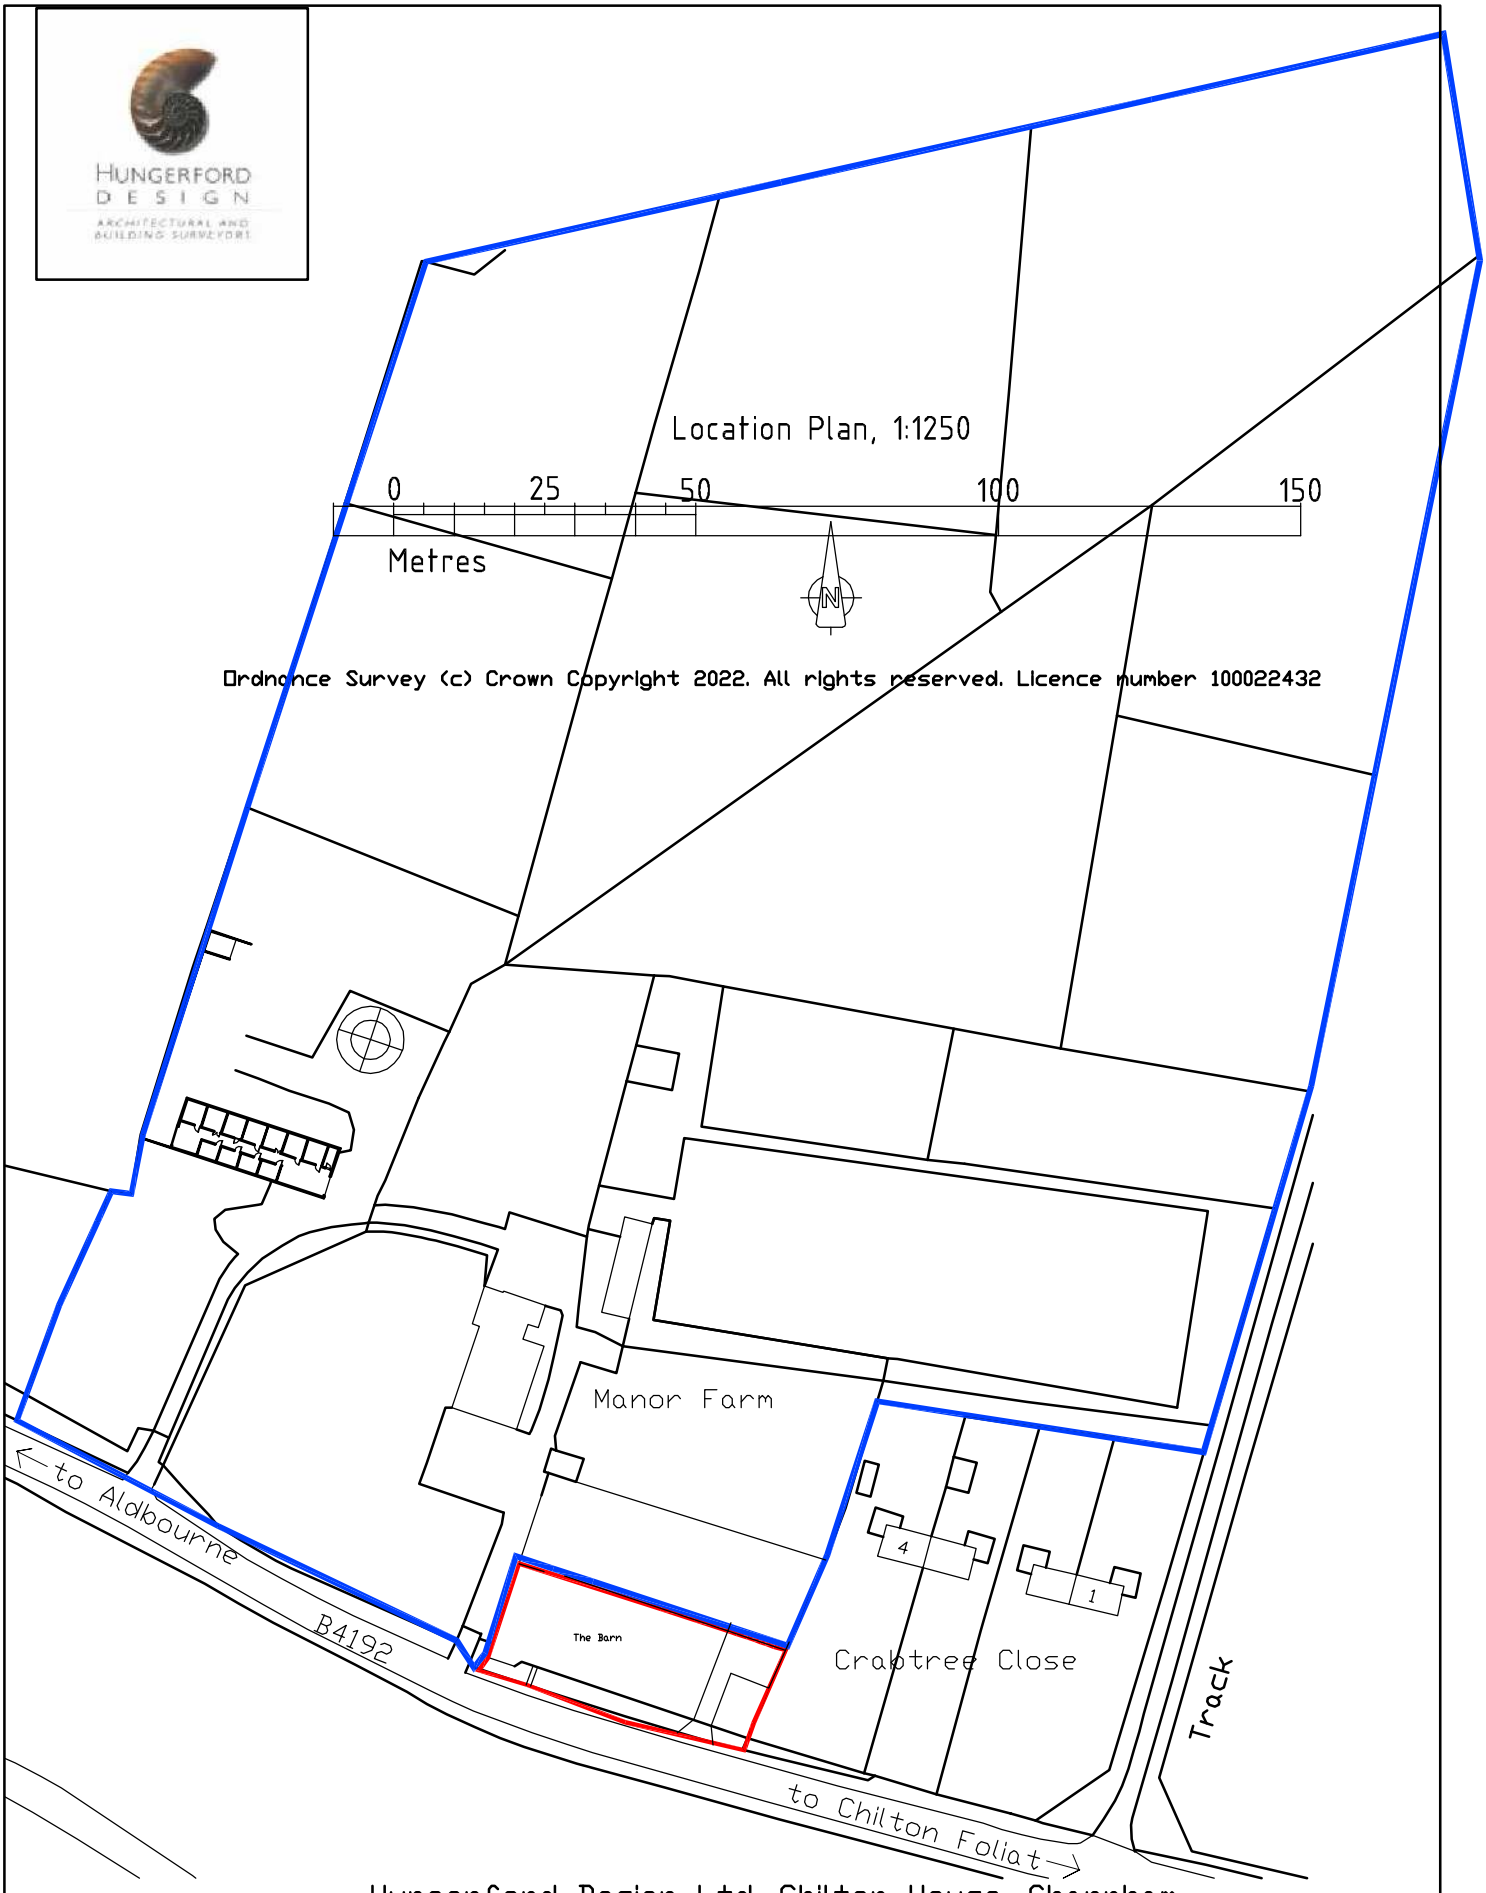

Ordnance Survey (c) Crown Copyright 2022. All rights reserved. Licence number 100022432

Hungerford Design Ltd. Chilton House. Charnham Lane. Hungerford. Berkshire. RG17-0EY
T: 01488-683424 F: 01488-683500

Print at A4