
© COPYRIGHT SCRACE ARCHITECTS 2020
DRAWING MUST NOT BE COPIED, USED OR DISCLOSED WITHOUT PRIOR PERMISSION.


REVISIONS

> Pre - Planning Issue xx/06/23

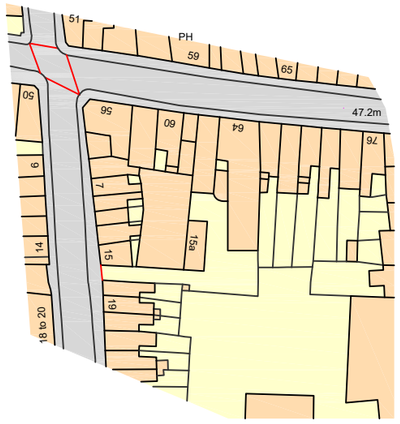

Ordnance Survey, (c) Crown Copyright 2023. All rights reserved. Licence number 100022432

Existing Site Location Plan @ 1:1250

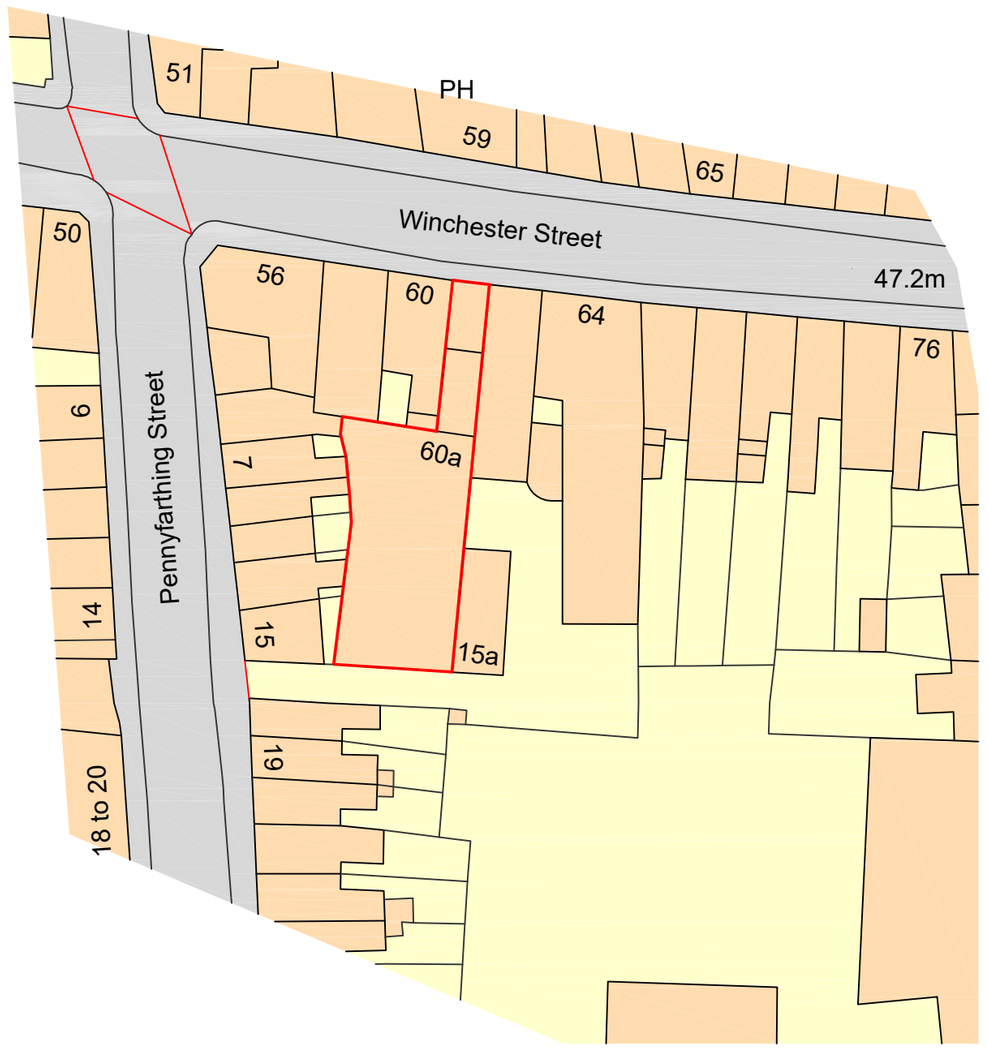

Proposed Site Layout @ 1:500
Licence Number – 100022432

SCALE IN METRES / 1:500

0 10 50

SCALE IN METRES / 1:1250

0 25 100 125

SCRACE ARCHITECTS
TEN
The Old Fire Station
Salt Lane
Salisbury
01722 658048
info@scracearchitects.co.uk

Project:
Refurbishment/Extension
60A Winchester Street
Salisbury, SP1 1HL

Drawing:
PLANNING
Site Location Plan

Drawing No: 23_107 / P000

Scale: 1:500 & 1:1250 @ A3

Origin: MAY 2023
Drawn by: TS