

EXISTING REAR ELEVATION

1:100

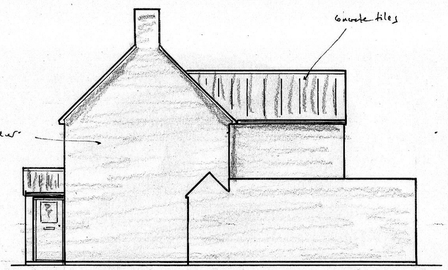

EXISTING SIDE ELEVATION

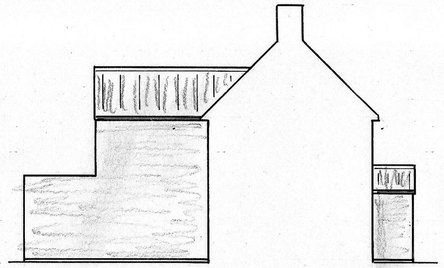

EXISTING SIDE ELEVATION



PROPOSED REAR ELEVATION

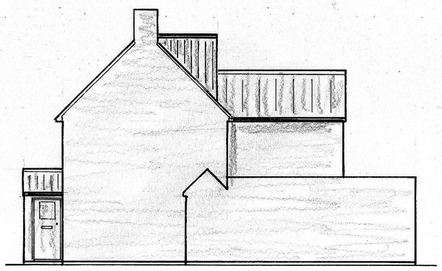

PROPOSED SIDE ELEVATION

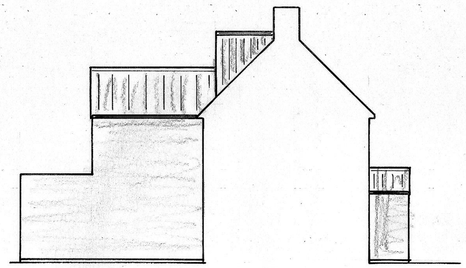

PROPOSED SIDE ELEVATION

1:100 0 1 2 3 4 5 6 7 8 9 10.0m

1:50 0 1 2 3 4 5 6 7 8 9 10.0m

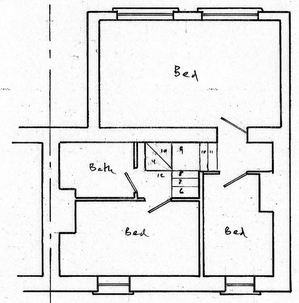

EXISTING FF PLAN

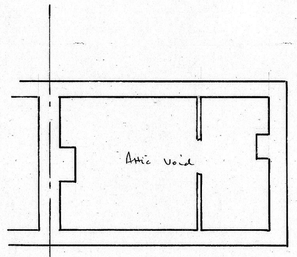

EXISTING ATTIC PLAN

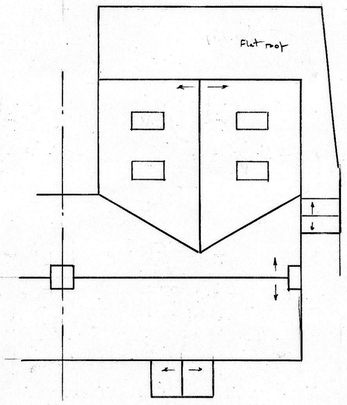

EXISTING ROOF PLAN

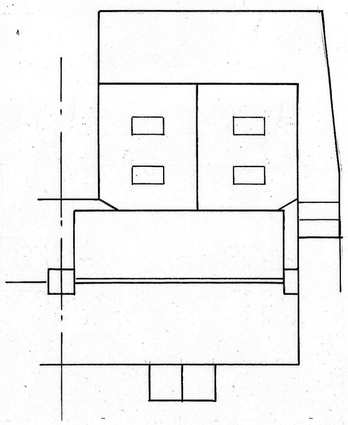

PROPOSED ROOF PLAN

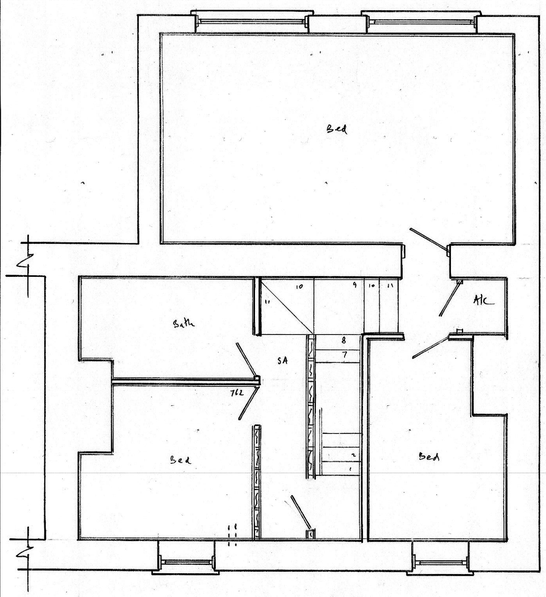

PROPOSED FF PLAN

1:50

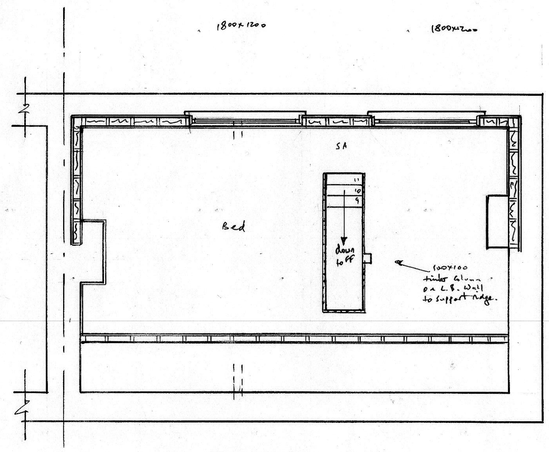

PROPOSED ATTIC PLAN

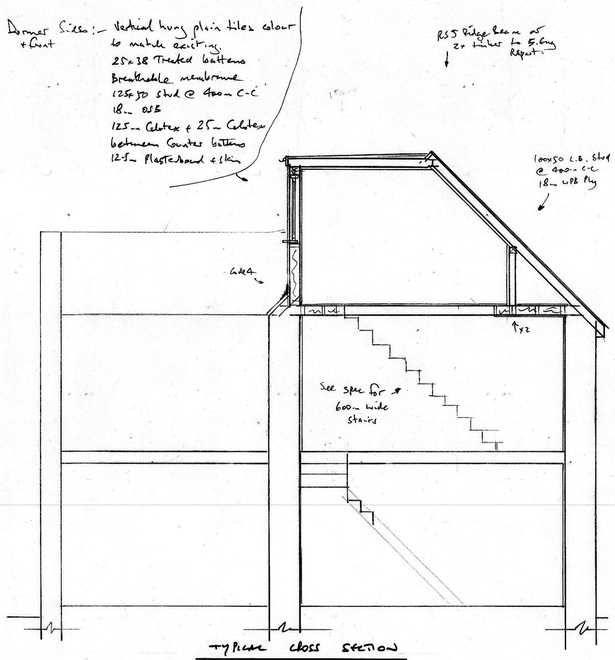

TYPICAL CROSS SECTION

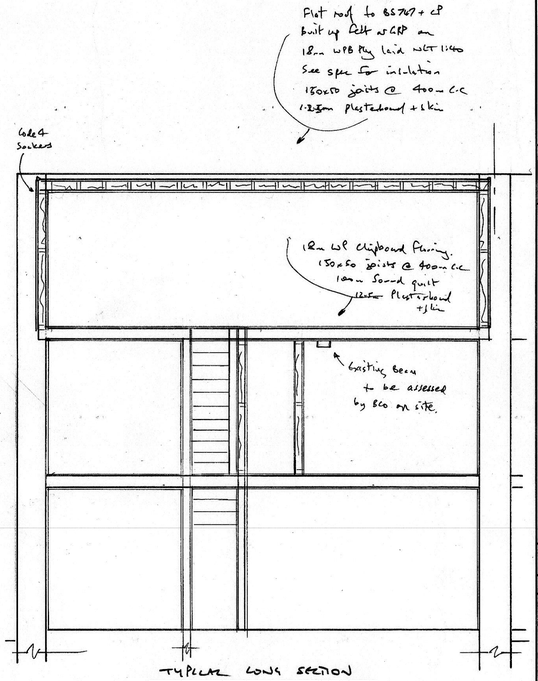

TYPICAL LONG SECTION

NOTES:
All dimensions must be checked on site and not scaled from this drawing.

A		
	Date	Revisions

©copyright

Scale bar

0 1 2 3 4 5 6 7 8 1:100

0 1 2 3 4 1:50

For Building Regulation purposes these plans are to be read in conjunction with the written specification and structural report.

KEECH DESIGN SERVICES LTD
1 HARBOUR CLOSE SWINDON
07778 324228
ROBERT.KEECH@NTLWORLD.COM

Job Title

Drawing Title
LOFT CONVERSION WITH REAR DORMER AT 25 WOOD STREET ROYAL WOOTTON BASSETT SN4 7BD

Scale 1:50 1:100

Date JUNE 23 Drawn by AK

Drg No. 23/046 Rev.

A PRODUCT OF THE LINO RANGE-ARCHITECT CAT. No 7311

594 x 841mm A1