This drawing is copyright and shall not be reproduced without the Architect's consent.
This drawing may be scaled for planning purposes only.
Any discrepancies from this drawing should be notified to the Architect.
If in doubt, ask.

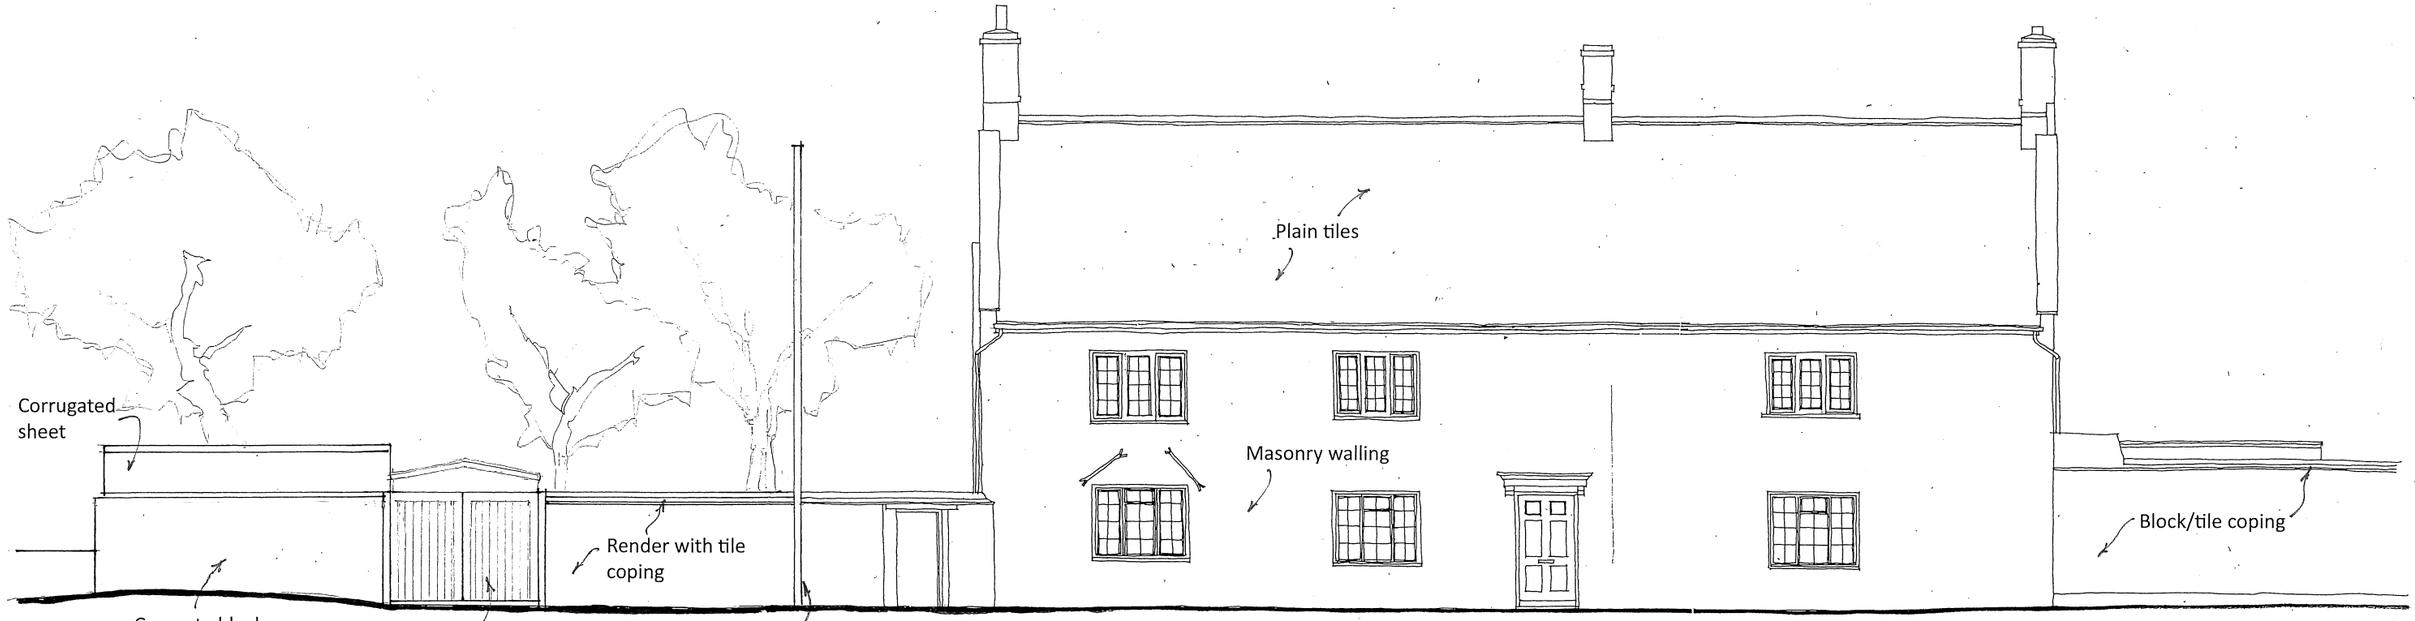

FRONT (west) ELEVATION

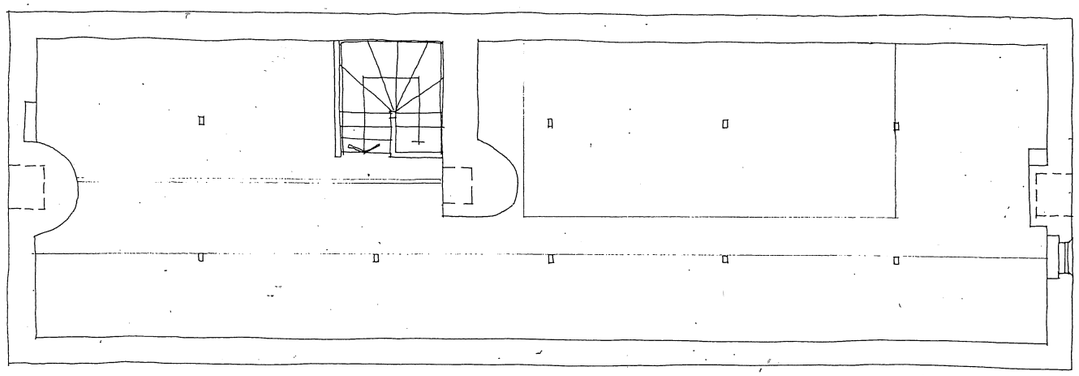

ATTIC PLAN

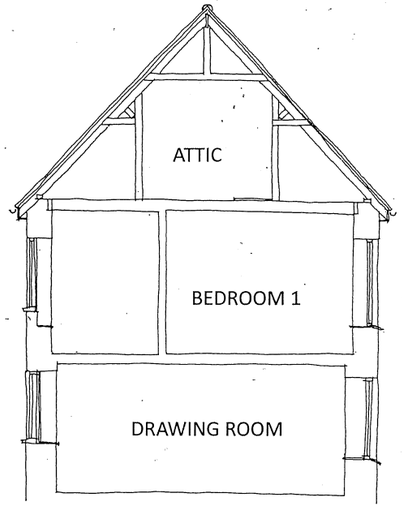

SECTION

0 5m

1:100 at A3

EXTENSION AND ALTERATIONS at MAGNA HOUSE, HIGH STREET, BERWICK ST JAMES, SALISBURY, WILTSHIRE

ATTIC PLAN, SECTION AND FRONT ELEVATION AS EXISTING
222002/SUR03
Scale as noted at A3

www.bta-architects.co.uk