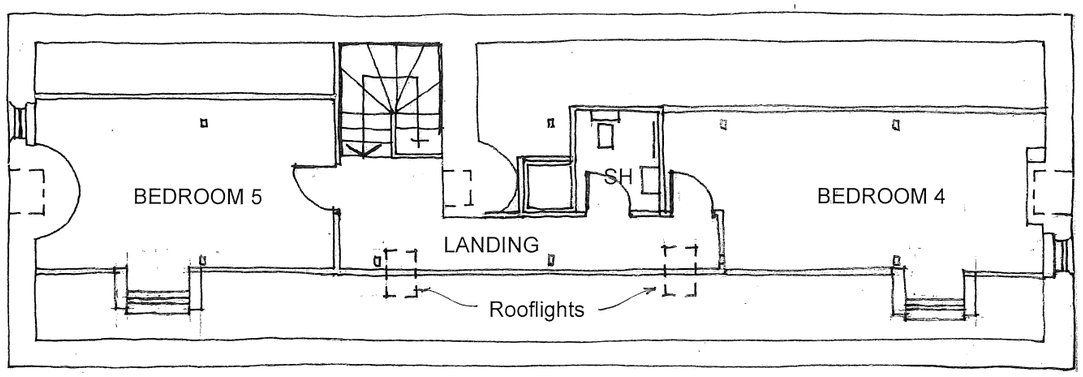

SECOND FLOOR PLAN

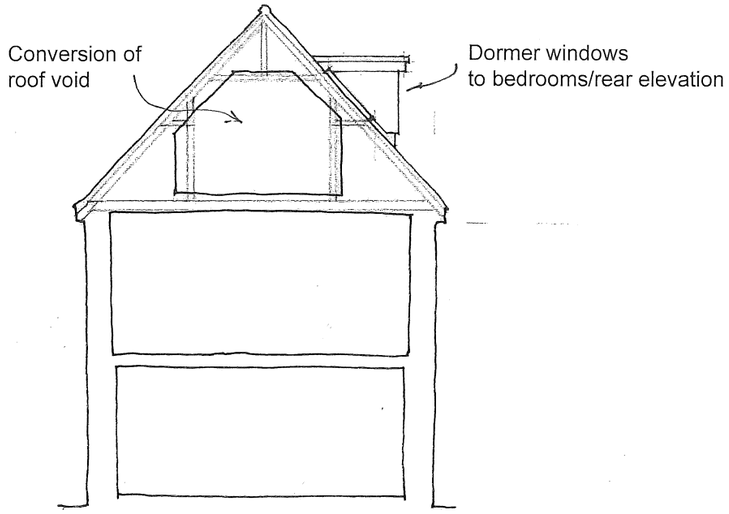

SECTION

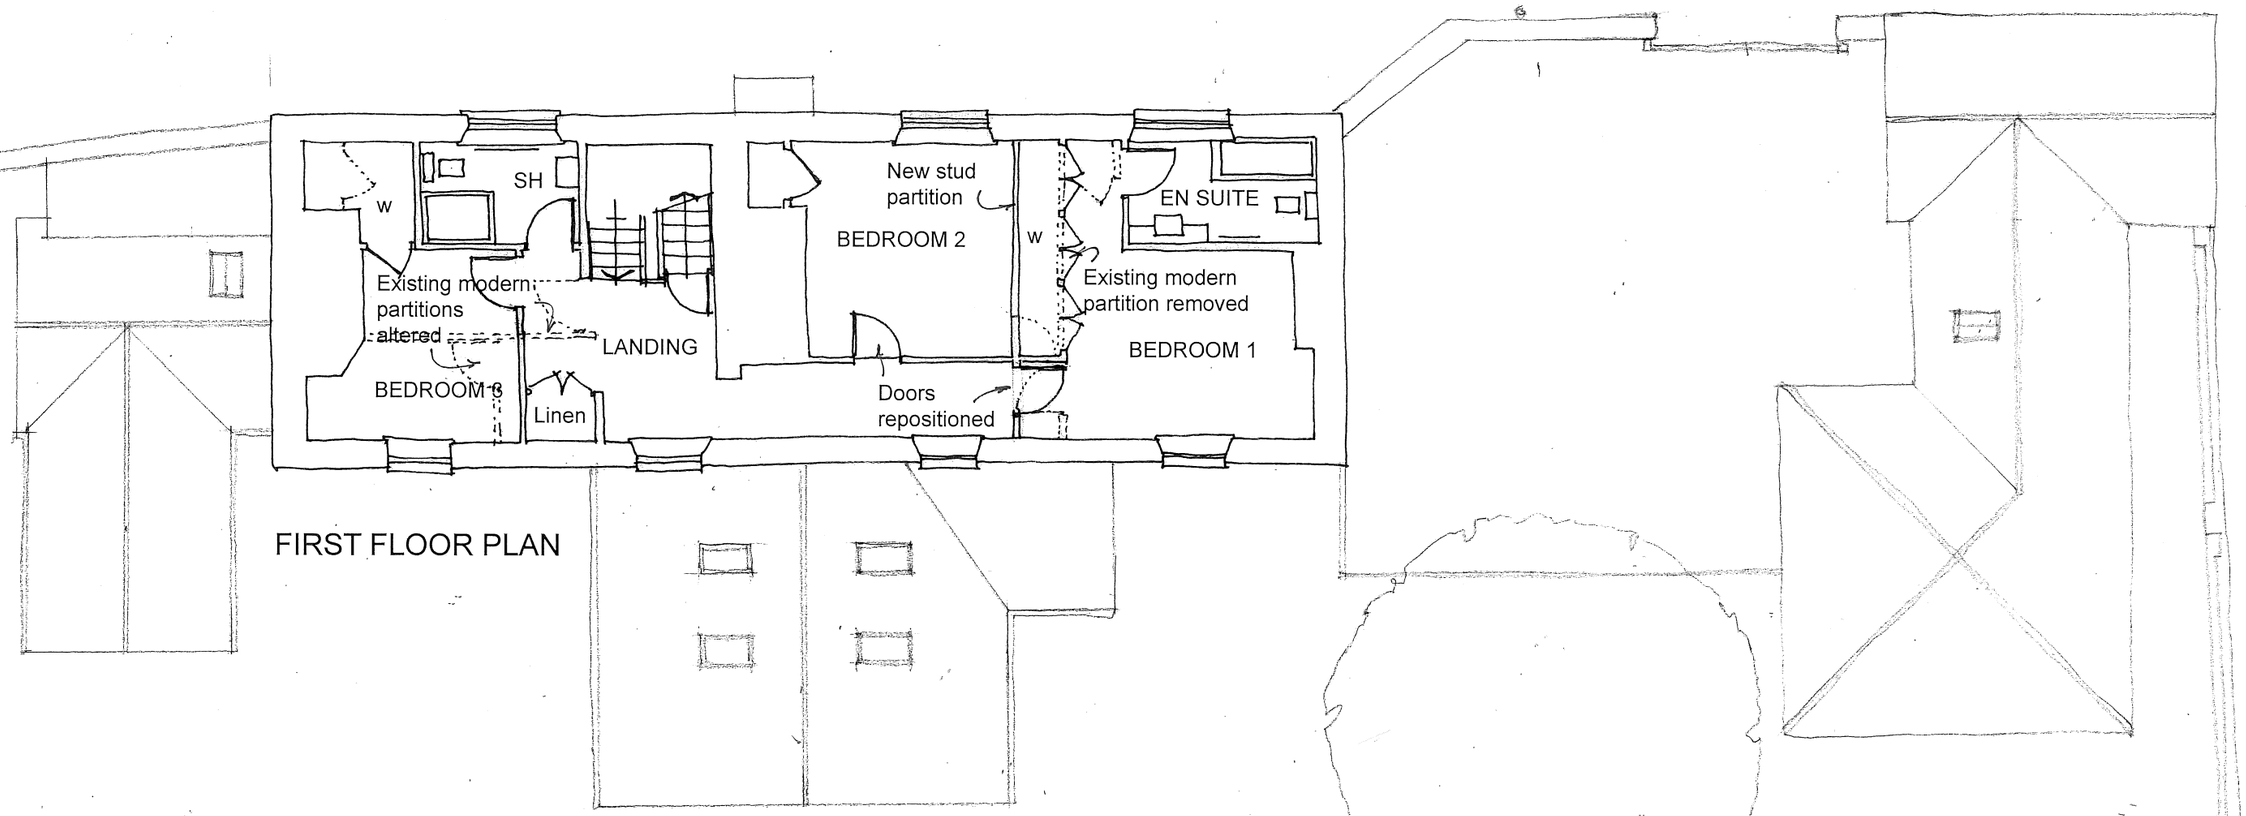

FIRST FLOOR PLAN

EXTENSION AND ALTERATIONS at MAGNA HOUSE, HIGH STREET, BERWICK ST JAMES, SALISBURY, WILTSHIRE

FIRST AND SECOND/ATTIC FLOORS AS PROPOSED 222003/03 A Scale as noted at A3

Rev A - Reduced ancillary building

0 5m

1:100 at A3