

South East Elevation



South West Elevation



North West Elevation

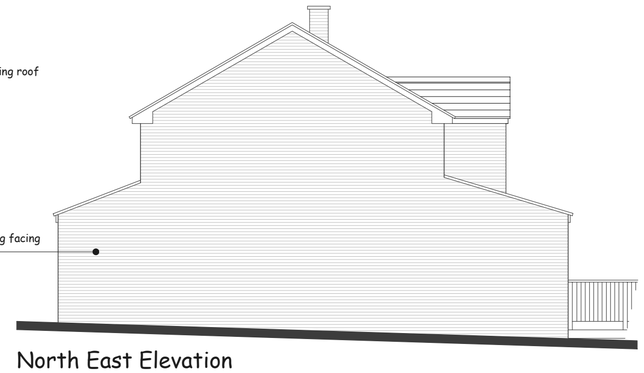

North East Elevation

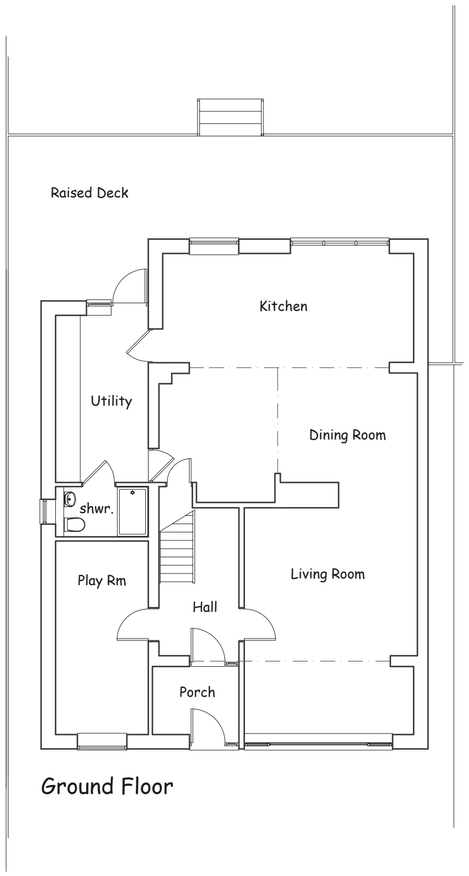

Ground Floor

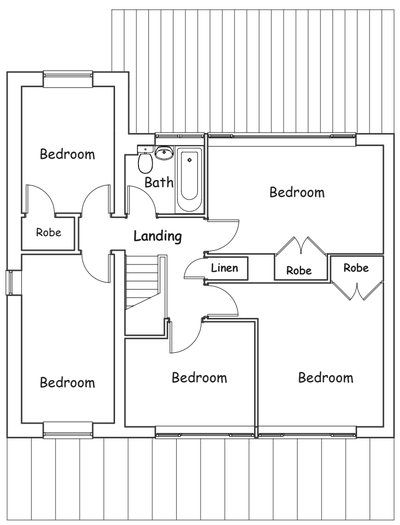

First Floor

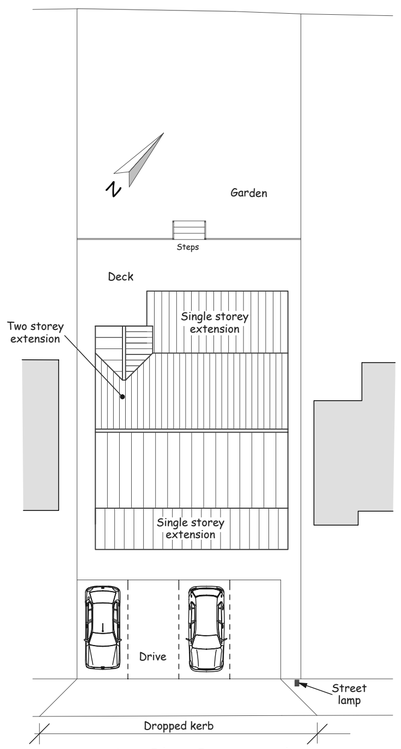

Site Plan Proposed
Scale 1:200

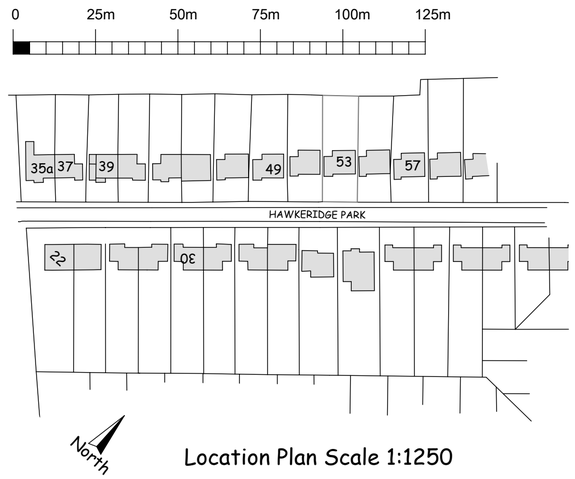

Location Plan Scale 1:1250



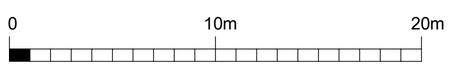

DPO DESIGN

D Peter Oughtibridge

DPODESIGN.CO.UK

p.oughtibridge@btinternet.com

07748801306

Proposed single storey front and rear extensions and two storey side extension and raised deck area at:-
53 Hawkeridge Park, Westbury, Wiltshire, BA13 4HJ.

For:
Mr & Mrs I Danks.

Drawing:
As Proposed.

Scale:
1:100, 1:200, 1:1250 @ A2.

Date:
June 2023.

Drawing Number:
53HP - P - 02.