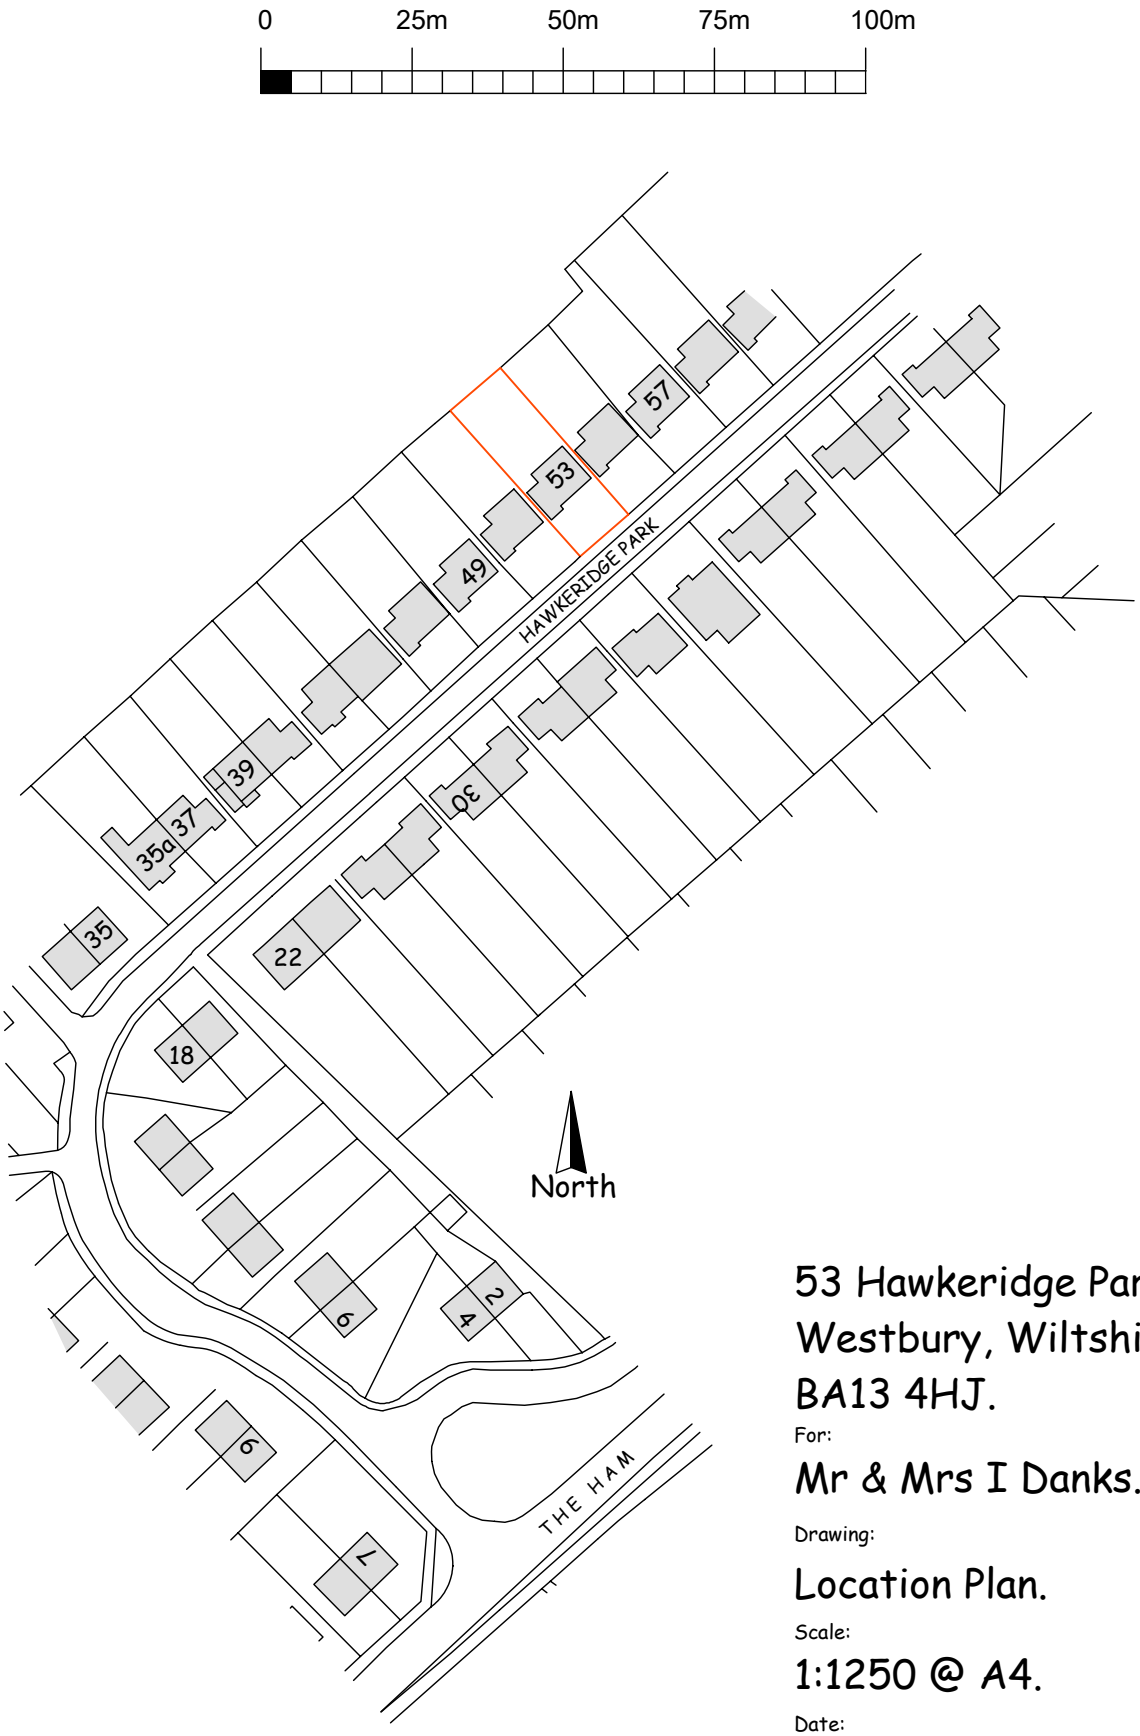

Location Plan Scale 1:1250

53 Hawkeridge Park,
Westbury, Wiltshire,
BA13 4HJ.

For:

Mr & Mrs I Danks.

Drawing:

Location Plan.

Scale:

1:1250 @ A4.

Date:

June 2023.

Drawing Number:

53HP - P - 03.