
EXISTING ELEVATIONS & FLOORPLAN.

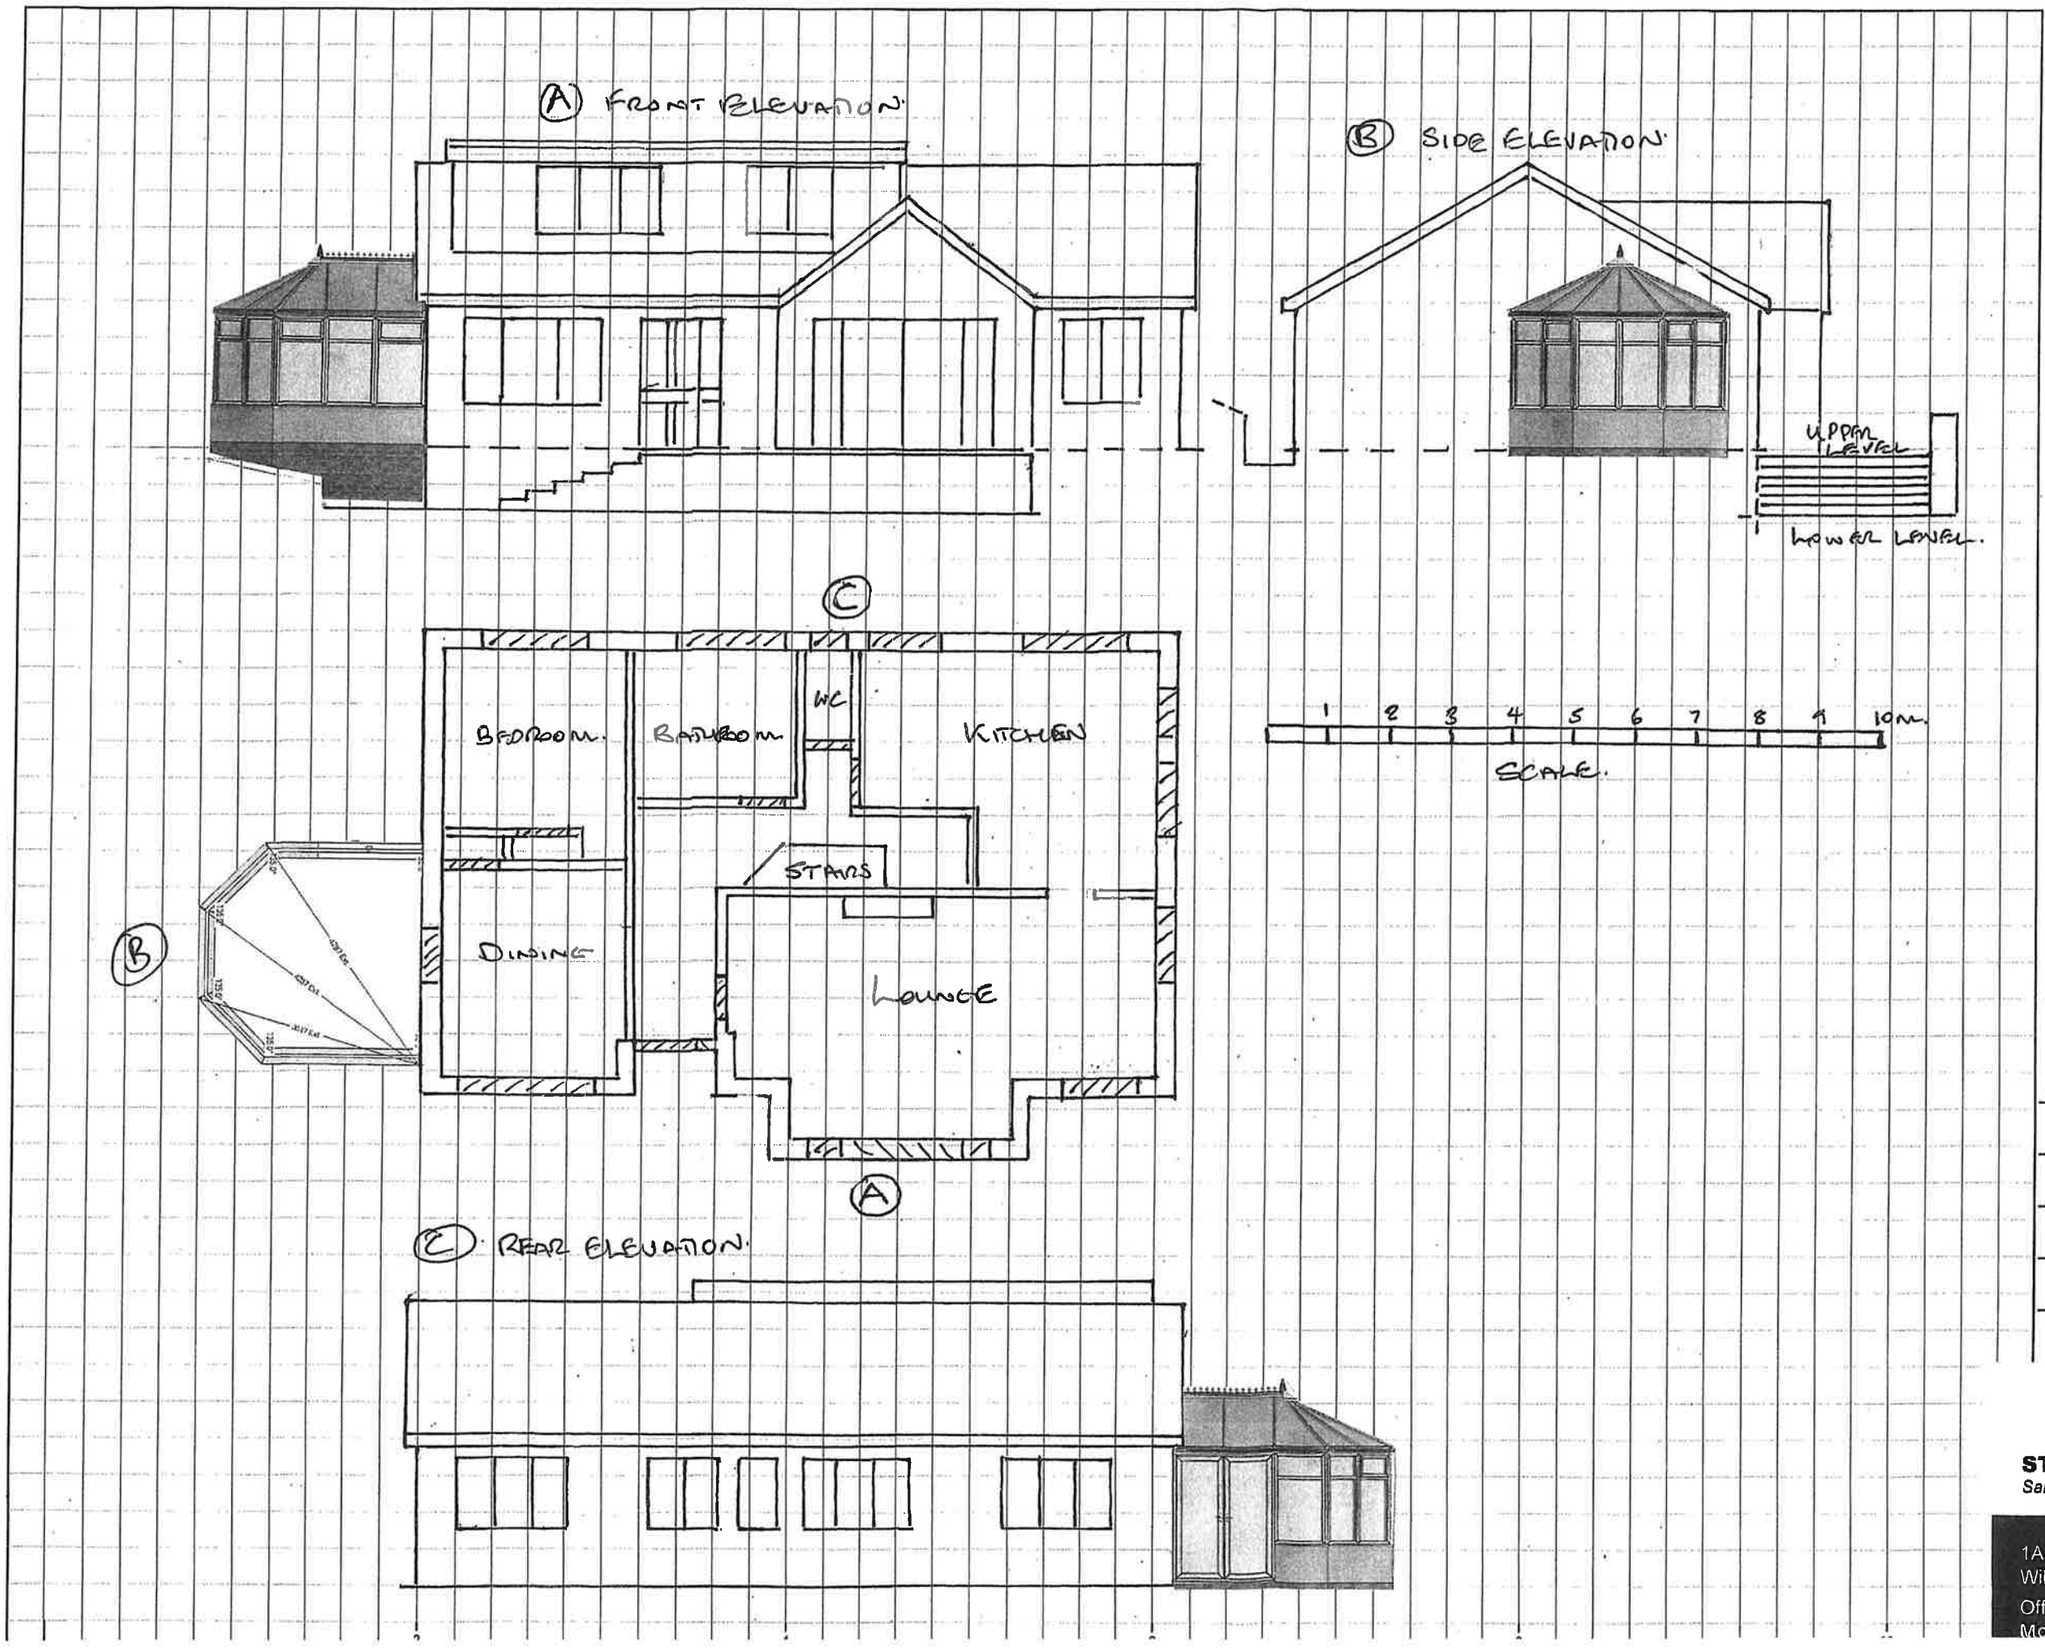

SITE ADDRESS

9 POTTERNE WICK.
DEVIZES
SN10 5QL.
SCALE 1:100

DLWindows

STUART WEBSTER
Sales Designer

1A Clark Avenue, Calne
Wiltshire SN11 9BS
Office: 01249 464 999
Mobile: 07976 625 859