THIS DRAWING MAY ONLY BE SCALED FOR THE PURPOSE OF PLANNING PERMISSION

THIS IS A PLANNING DRAWING AND IS NOT SUITABLE FOR CONSTRUCTION PURPOSES

0 1m 2m 4m

1:100 1cm = 1m

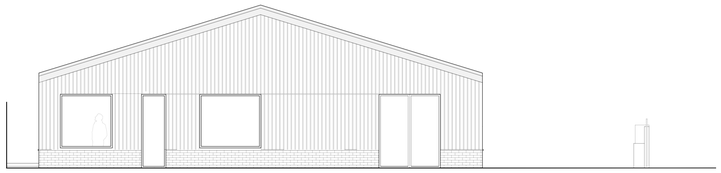

East Elevation 1:100

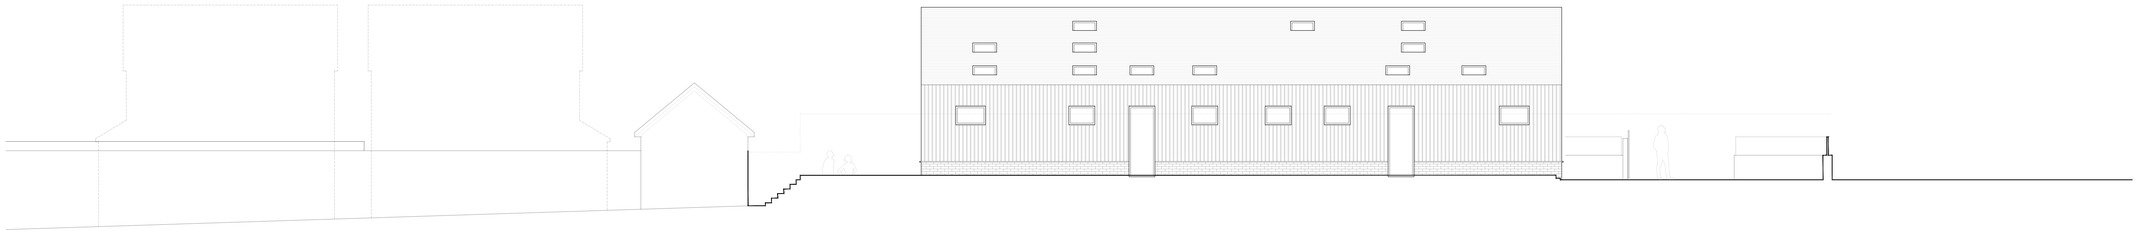

South Elevation 1:100

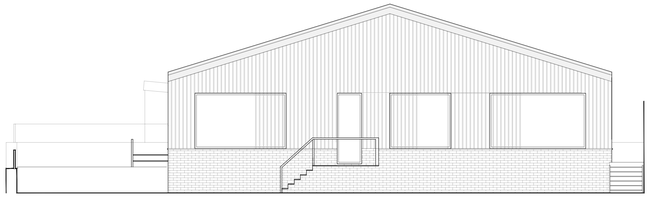

West Elevation 1:100

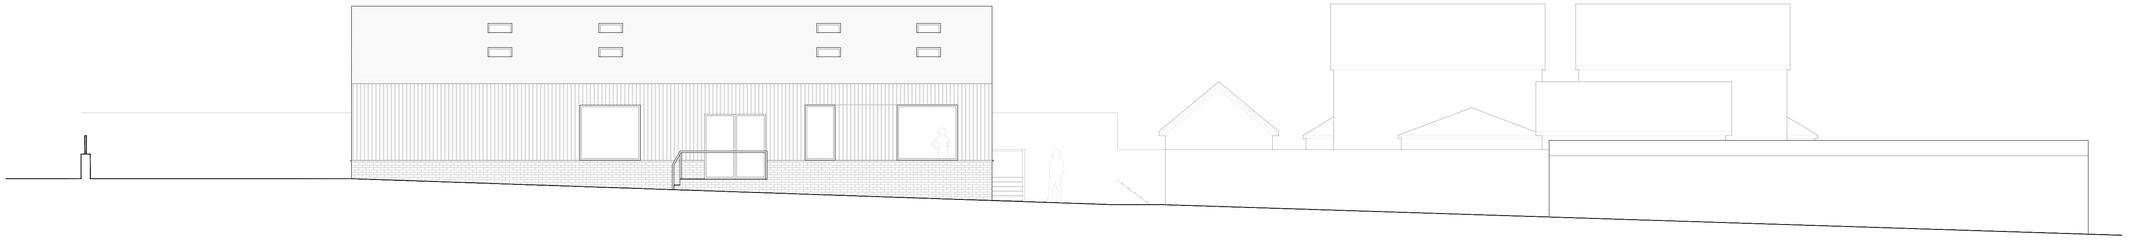

North Elevation 1:100

REVISION	DESCRIPTION	DATE
B	Alterations to plans and elevations	Apr 23
A	Dimensions added	Aug 21

COTSWOLD BARN LARGE
WEST DEAN ROAD
WEST TYTHERLEY
SP5 1QA

PROJECT

CLIENT MR & MRS SIMMONDS

DRAWING PROPOSED ELEVATIONS

NO. **1652/P/11B**

DATE JUNE 2021

SCALE 1:100 at A1

DRAWN BY. HK CHECKED BY. LW

ARCHITECTS
bizzy blue design ltd
riba chartered architects

horsefair arch
the horsefair
romsey
SO51 8EZ

t : 01794 524200
e: enquiries@bizzybluedesign.com

© Bizzy Blue Design