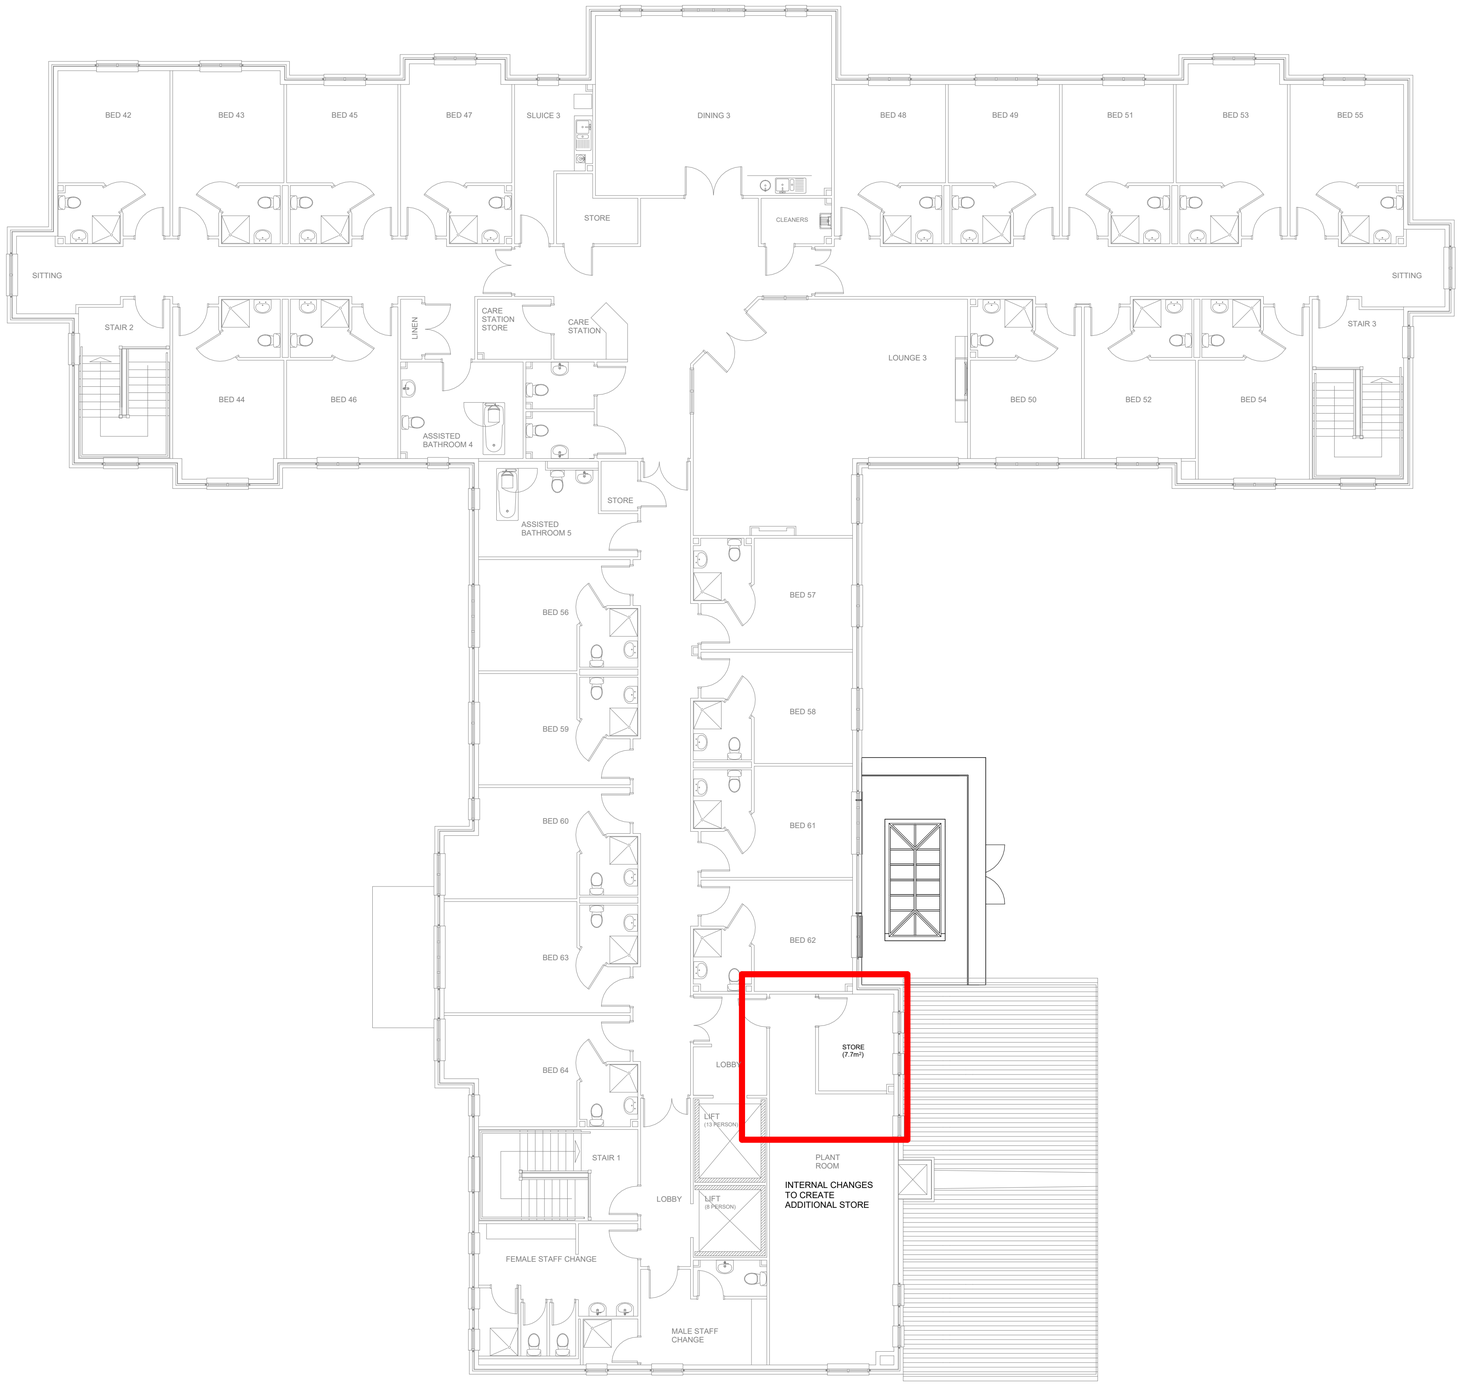

0m 2m 4m 6m 8m 10m

VISUAL SCALE 1:100

REV	DESCRIPTION	BY	DATE

RM Design Group
Email: ray@rmdesigngroup.co.uk

NOTE:

ALL DIMENSIONS TO BE VERIFIED ON SITE PRIOR TO THE COMMENCEMENT OF ANY WORK OR THE PRODUCTION OF ANY SHOP DRAWING. ALL DISCREPANCIES TO BE REPORTED TO RM DESIGN GROUP.

THIS DRAWING IS TO BE READ IN CONJUNCTION WITH ALL RELATED ARCHITECTS AND ENGINEERS DRAWINGS AND ANY OTHER RELEVANT INFORMATION.

THIS DRAWING IS COPYRIGHT © OF RM DESIGN GROUP.

CLIENT
AMS Care

PROJECT
Bassett House

DRAWING TITLE
Second Floor Plan - Proposed

DRAWING STATUS
PLANNING

SCALE AT A1:	DATE:	DRAWN:	CHECKED:
1 : 100	25/05/2023	JSN	RM

PROJECT NO:	DRAWING NO:.	REVISION:
A02-01	**02**	