Location Plan

Site Address: **Land Off, Quakers Road, Devizes, SN10 2FH**

Date Produced: **28-Jun-2023**

Scale: **1:2500 @A4**

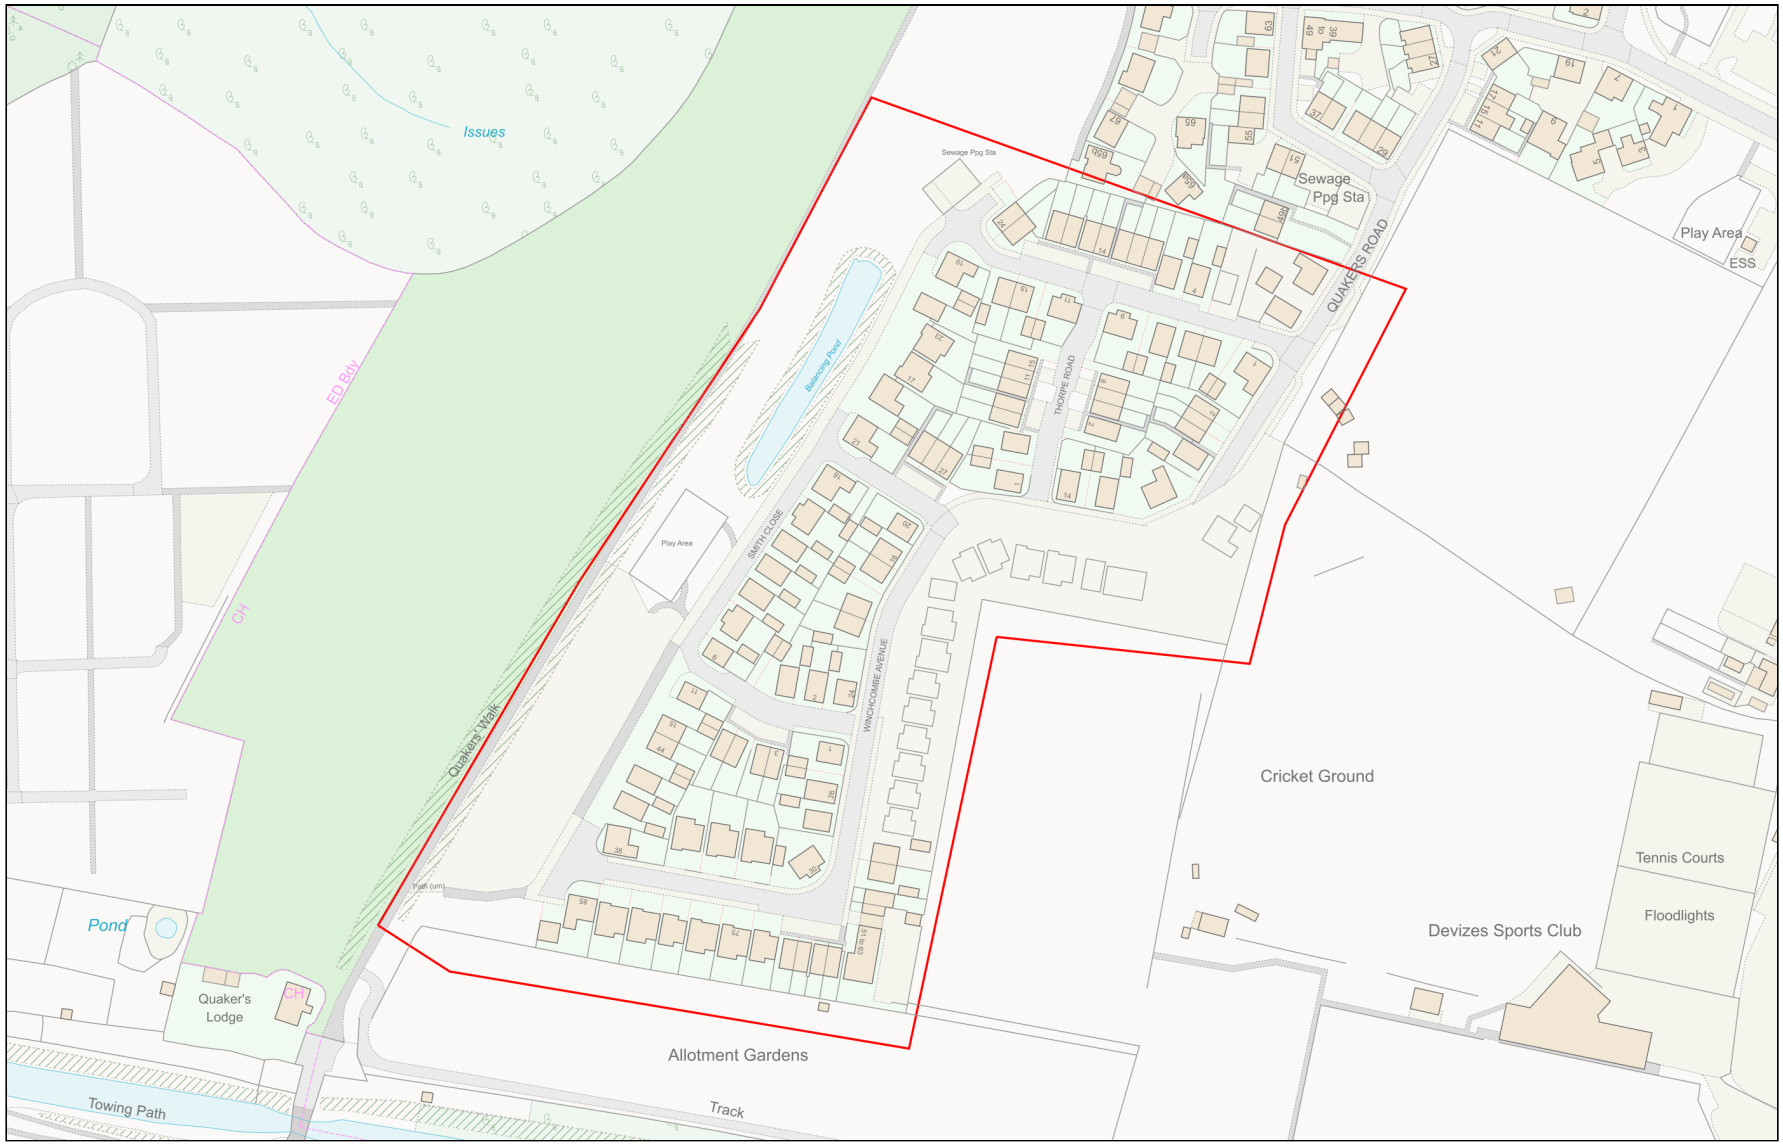

Planning Portal Reference: **PP-12258630v1**

Powered By TerraQuest

© Crown copyright and database rights 2023 OS 100042766