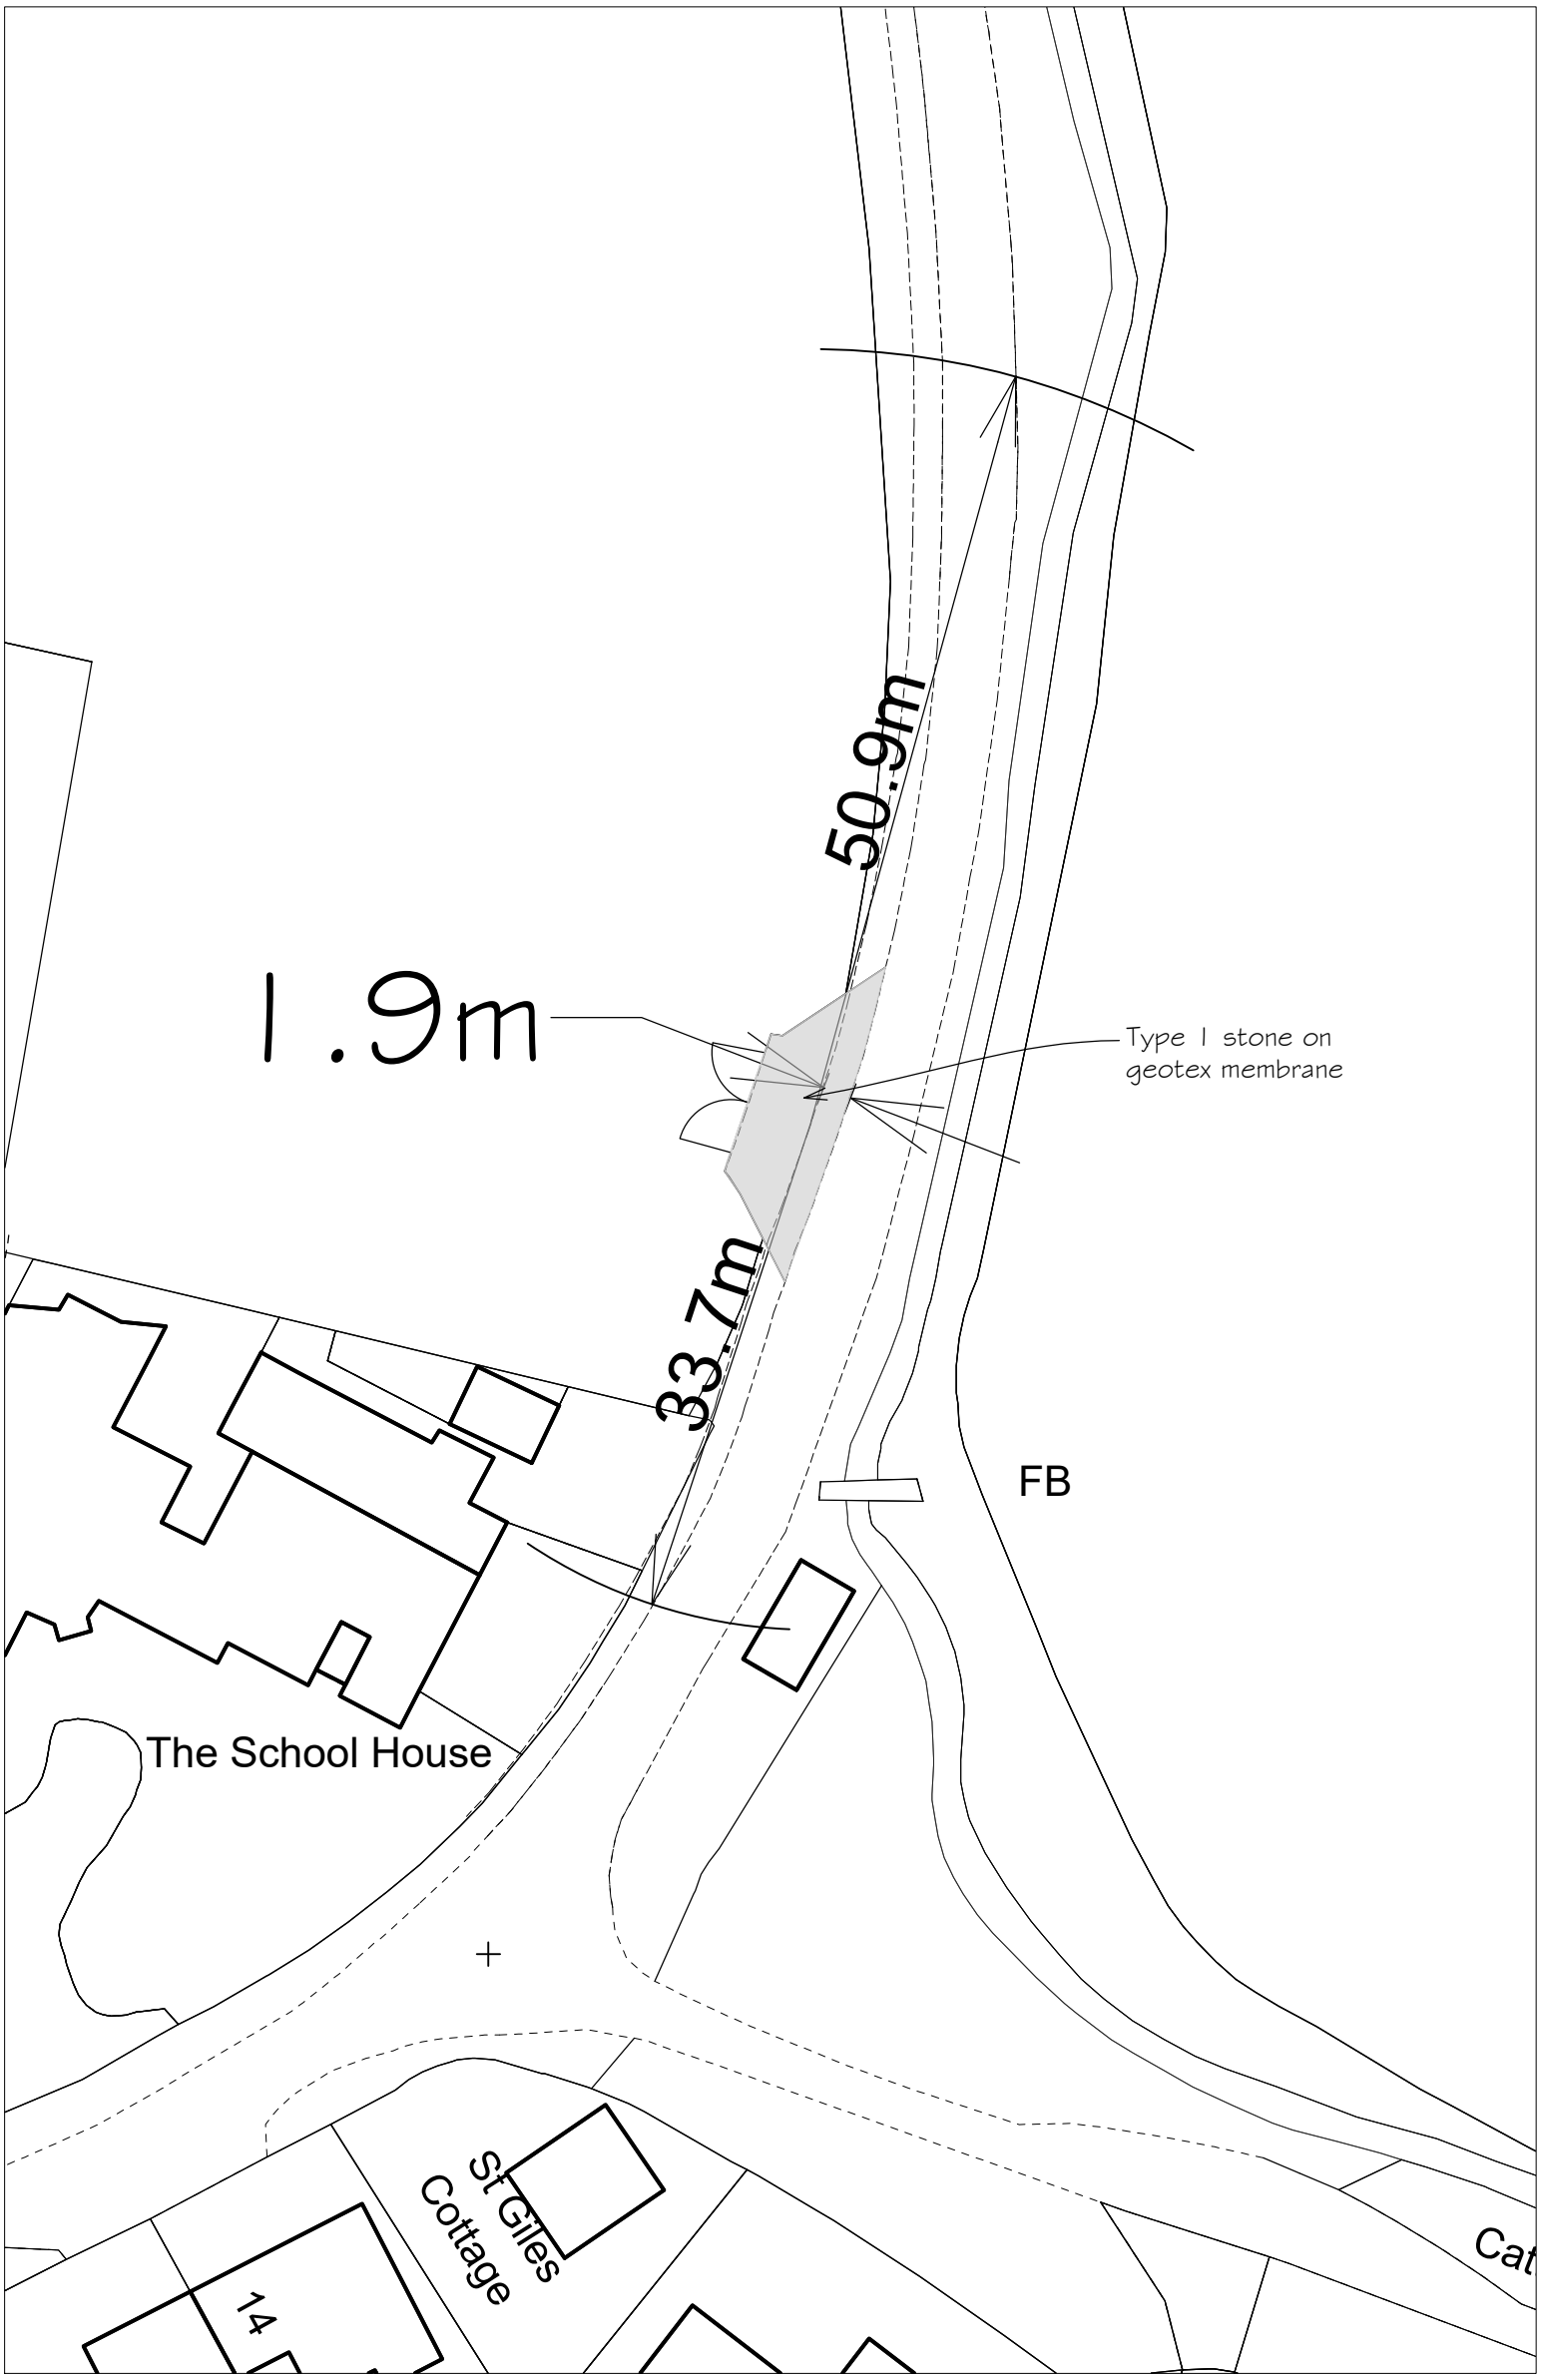

SITE PLAN 1:500

N

Rev Date Notes

TOWN AND
COUNTRY
PLANNING
DEVELOPMENT
CONSULTANTS

LPC (TRULL) LTD.,
TRULL, TETBURY, GLOUCESTERSHIRE GL8 8SQ
Tel: 01285 841433 email: admin@lpctrull.com

Client
Mr T Baker

Project
Southfield Farm, Crab Mill Lane, Malmesbury

Drawing
SITE PLAN PROPOSED

Date: June 2023 Scale: 1:500 @ A3

Drawing Number
LPC 5339 PR 201