Wood Street

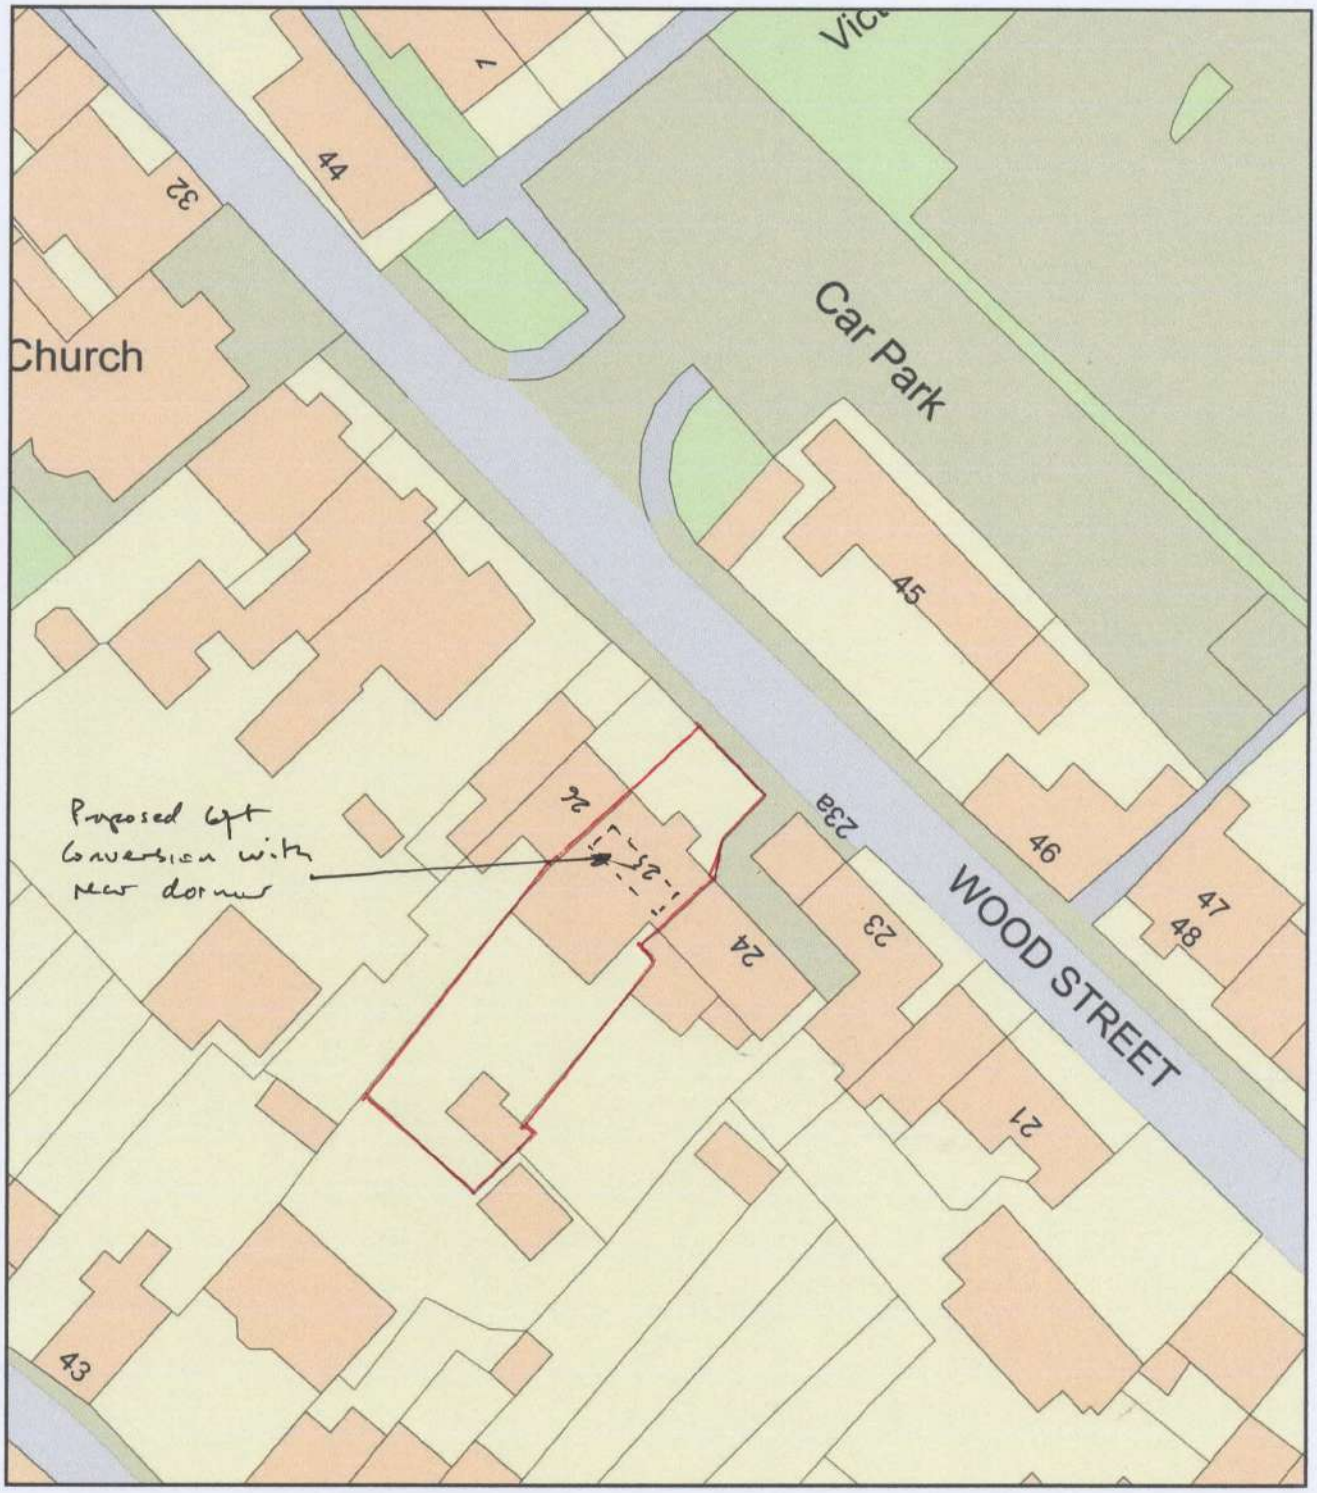

0 20
Metres

N

ReQuestaPlan

Plan Produced for: R Keech

Date Produced: 16 Jun 2023

Plan Reference Number: TQRQM23167112446491

Scale: 1:500 @ A4