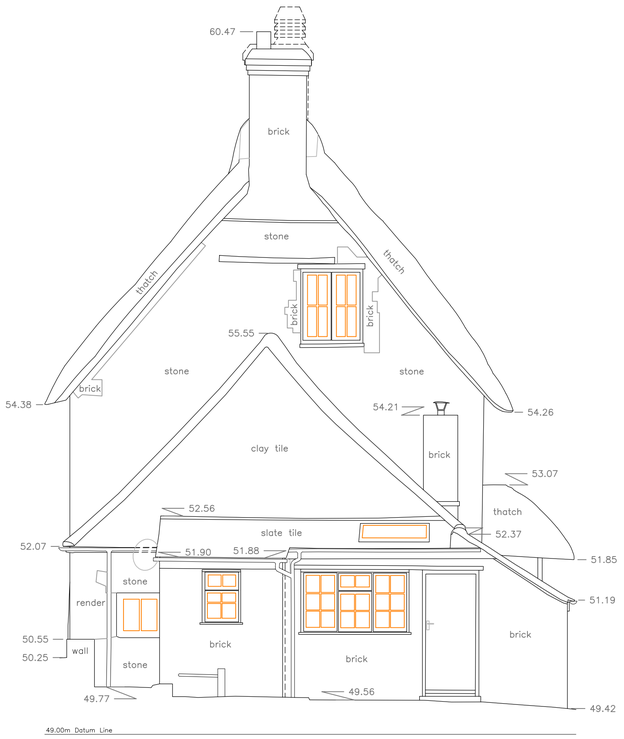

NORTH ELEVATION

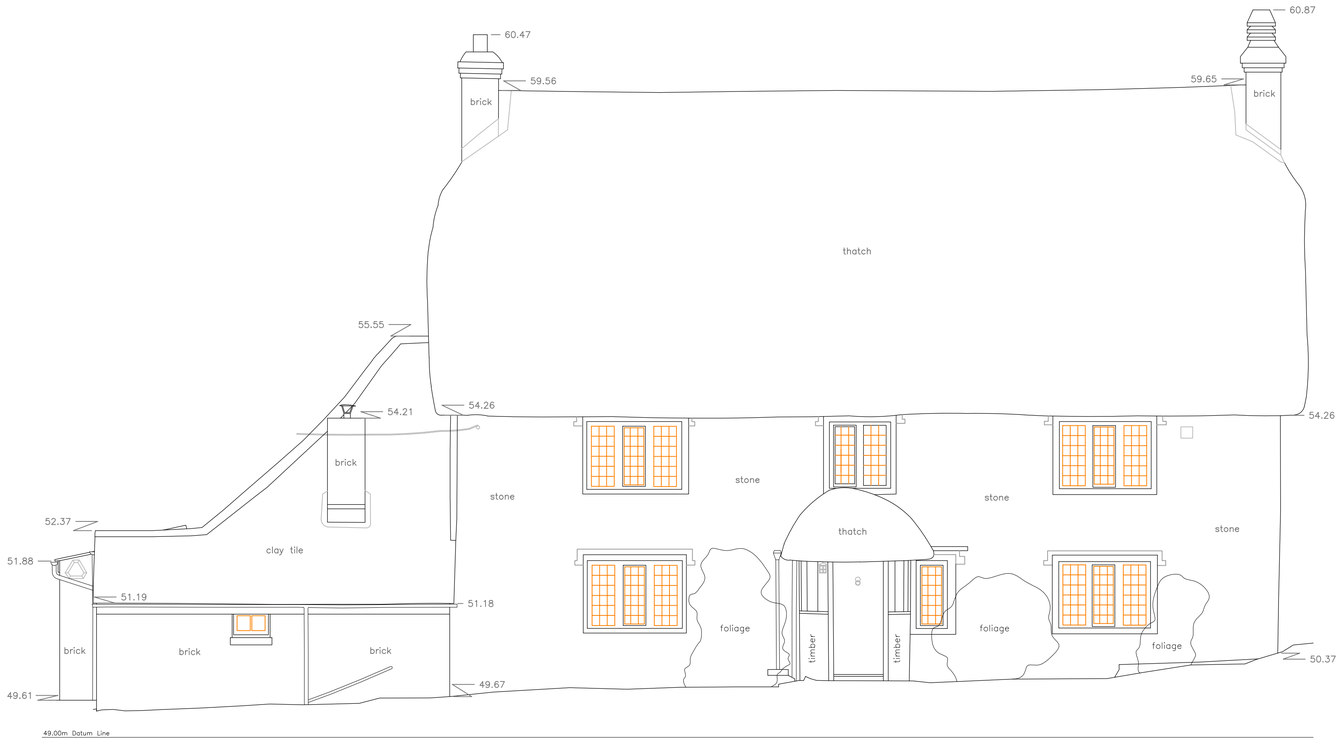

WEST ELEVATION

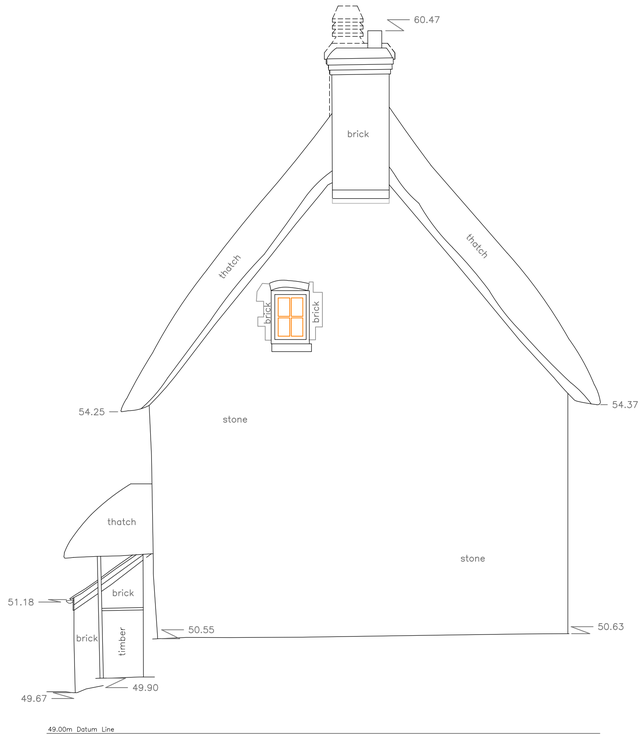

SOUTH ELEVATION



EAST ELEVATION



Scale 1 : 50

Elevation Locations

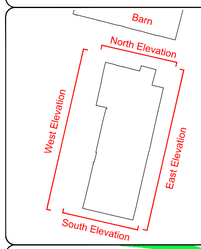

DANDO surveying ltd
Land, Building & Hydrographical Surveyors
Rock House
West End
Wickwar
South Glos.
GL12 8LB
Tel: 01453 845017
Fax: 01454 299501
www.dandosurveying.co.uk
enquiries@dandosurveying.co.uk

Project Name:
Hillside House, Lockeridge
Marlborough, Wiltshire, SN8 4EL

Drawing Title:
Detailed Elevations (House)

Client:

Agent:
Fowler Architecture & Planning

Date: 13th January 2016	Scale: 1:50 @ A1	
Grid Orientation: Magnetic	Sheet ID: MFhillsideELH	Rev: None
Site Level Datum: Porch Slab (50.00m)	Surveyed By: BS	Drawn By: EK