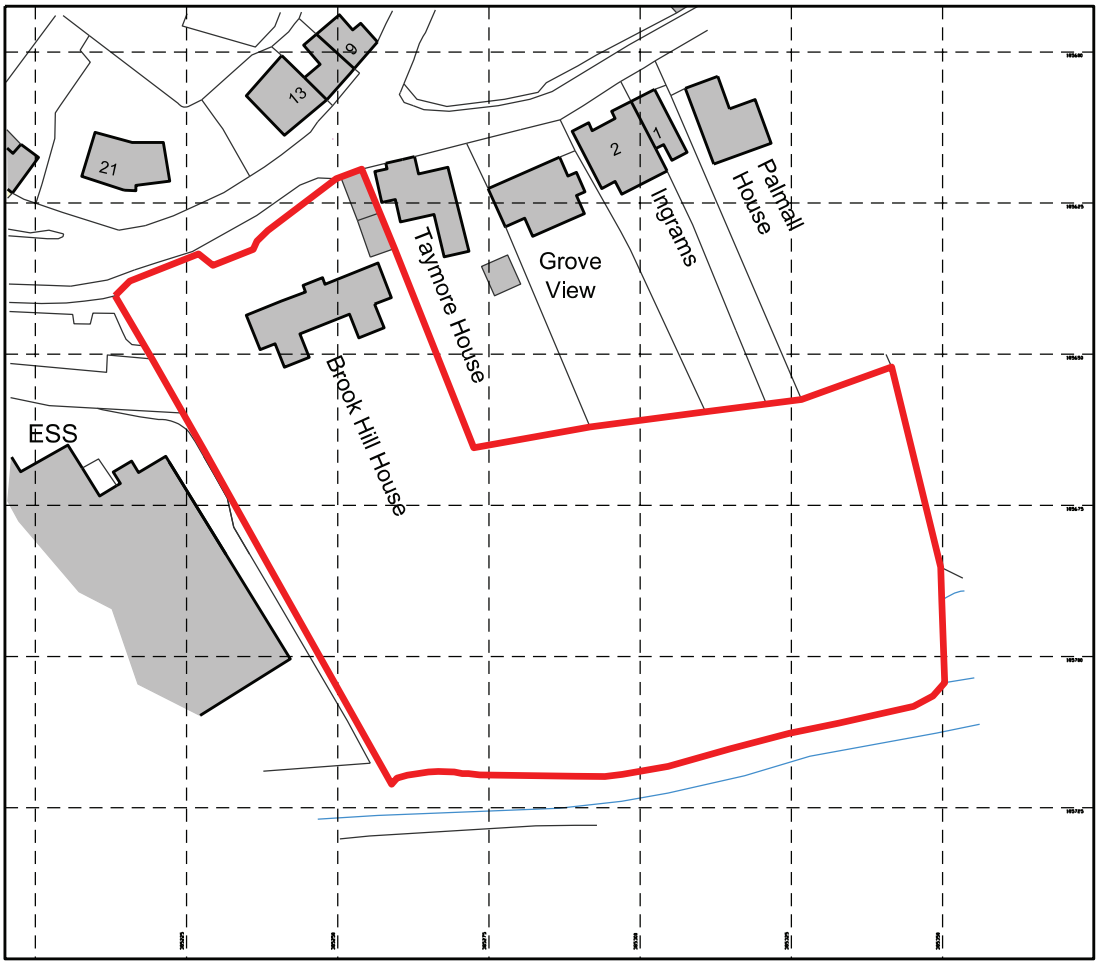

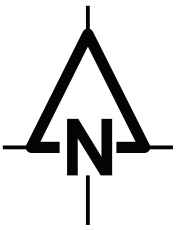

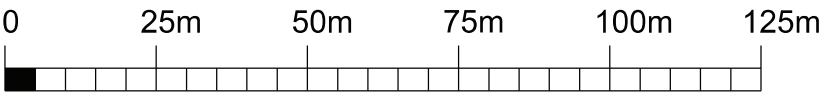

The Old Ride
Bath Road
Bradford on Avon
Wiltshire
Tel 01225 865220
Fax 01225 866086

ASHLEY DESIGN

CLIENT Cyril Hayes

PROJECT Brook Hill House, Sherston, Wiltshire.

DRAWING TITLE Location Plan

SCALE 1:1250@A4 DRAWN Oct 2020 DATE MAS

DRAWING NUMBER 2739-01

REVISIONS

All rights described in Chapter IV of the Copyright,Designs and Patents Act 1988 has been generally asserted © 2011 Ashley Design Associates.Contractors must check all dimensions on site. Only figured dimensions are to be worked from