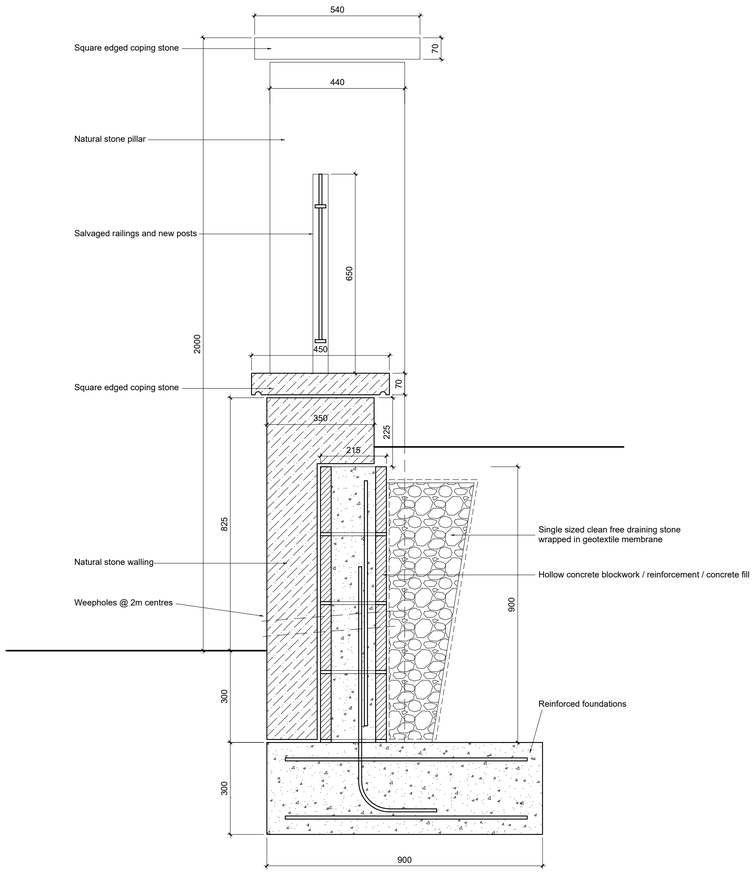

TYPICAL SECTION THROUGH RETAINING WALL scale 1:10

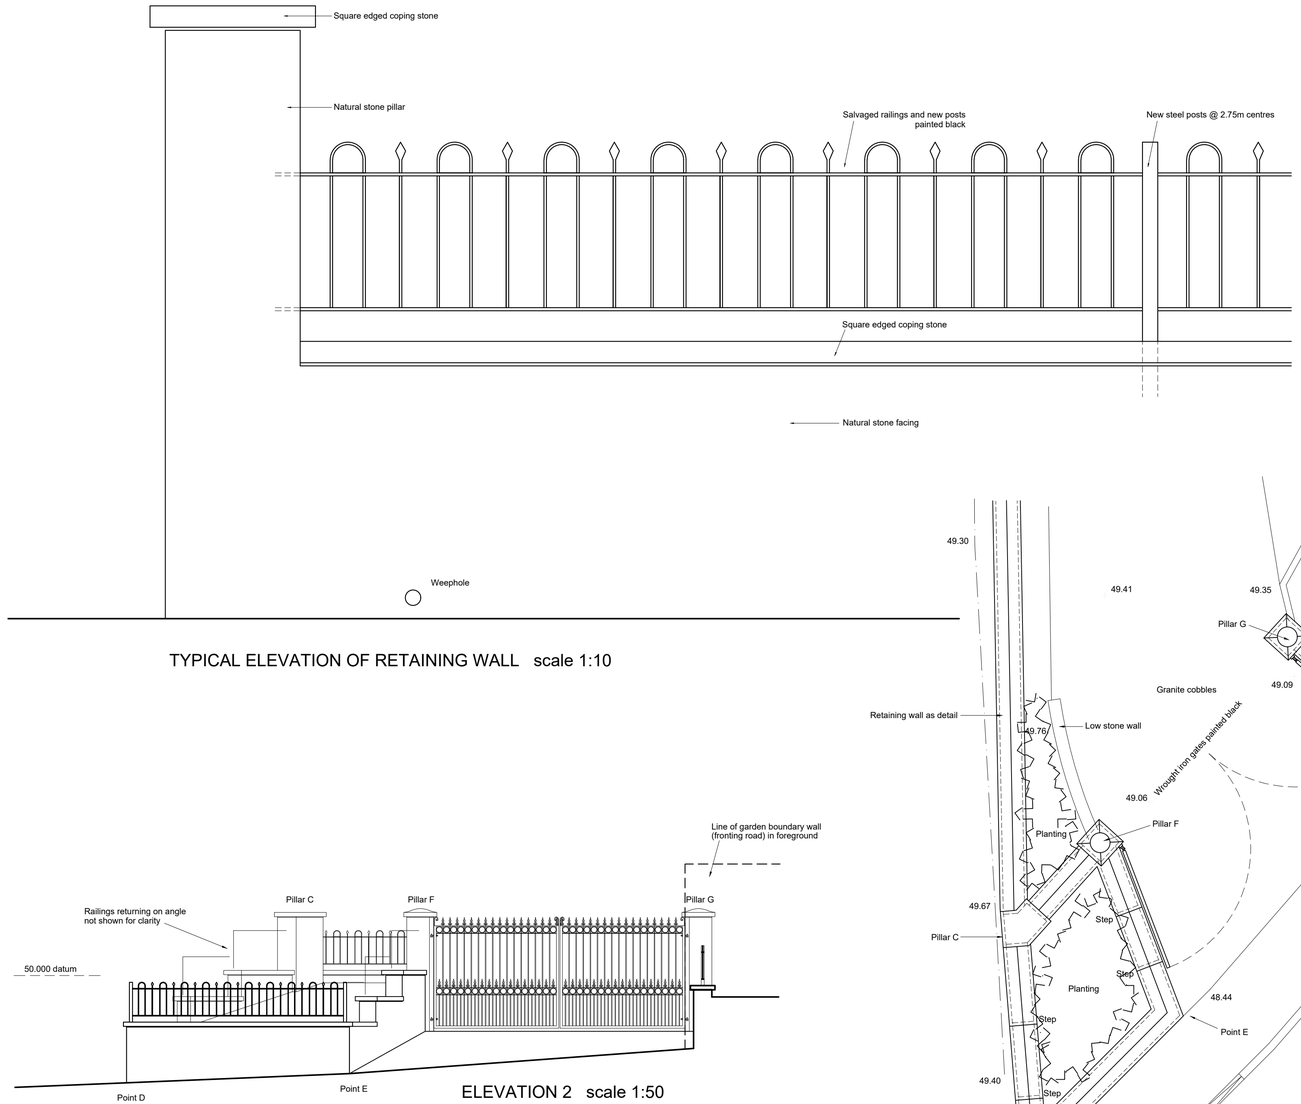

TYPICAL ELEVATION OF RETAINING WALL scale 1:10

PROPOSED ENTRANCE PLAN scale 1:50

ELEVATION 2 scale 1:50

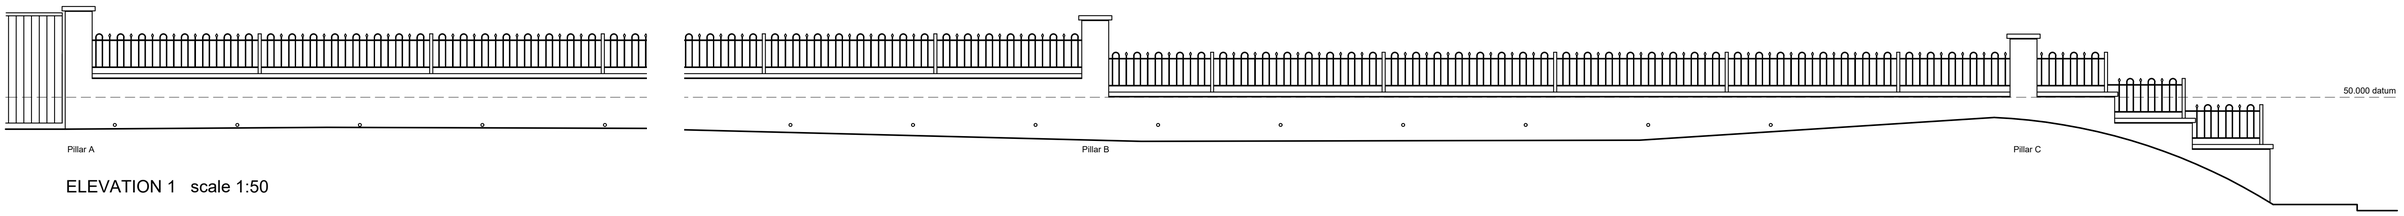

ELEVATION 1 scale 1:50

1:10 0m 100mm 500mm 1000m

1:50 0m 1m 2.5m 5m

© Copyright

address . project
Improvements to boundary wall, entrance walls and gates
Abbotsbury 164 Westbury Leigh Westbury BA13 3SH

fmh architectural ltd
architectural design and consultancy
www.fmhas.co.uk

drawing title	scale	sheet size	date	drawing no.	revision
Wall sections and elevations	1:10 1:50	A1	May 2023	1183-P02	-