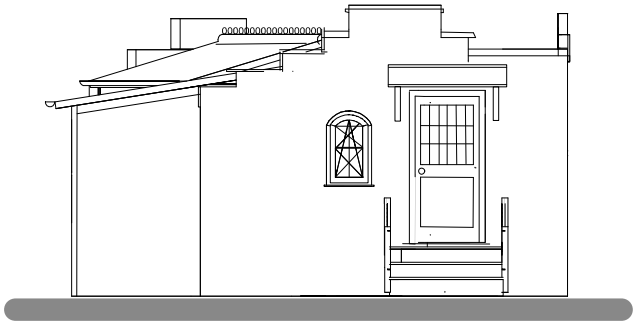

East Elevation

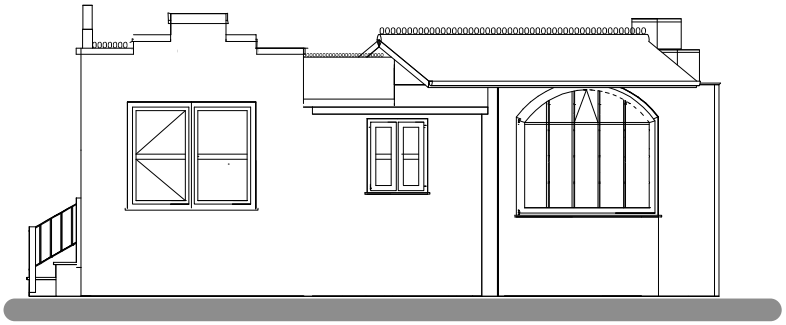

North Elevation



West Elevation

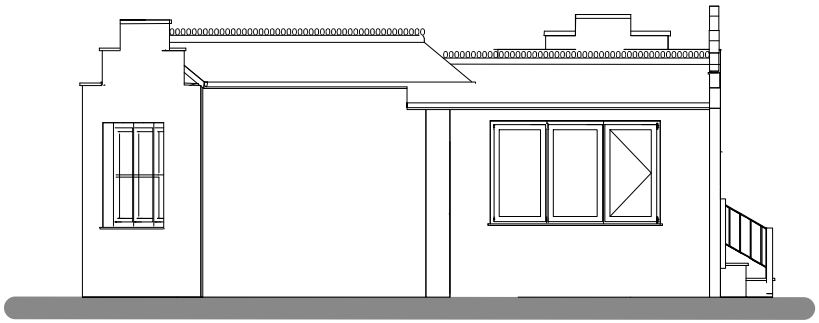

South Elevation

metres

0 1 2 3 4 5

scale 1 : 100

Drawing title:
Elevations (proposed)

ARCON

Client:

The Fishing Lodge
The Close
Sallisbury
SP1 2EY

Scale: 1:100

Dwg. no. 3a

Date created: 24/04/2023