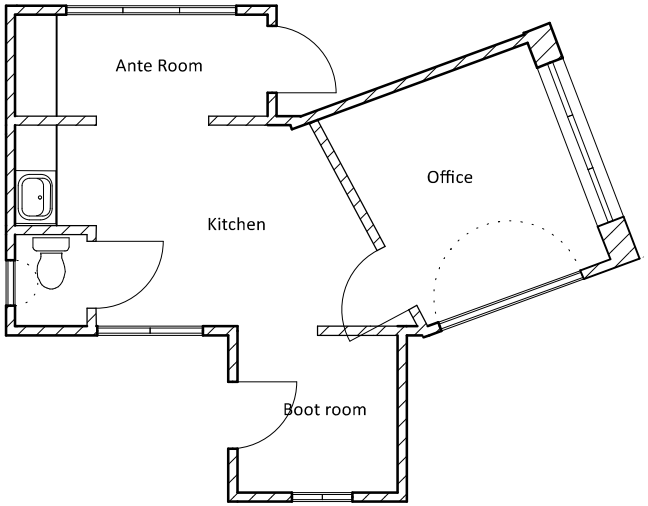

Ground Floor

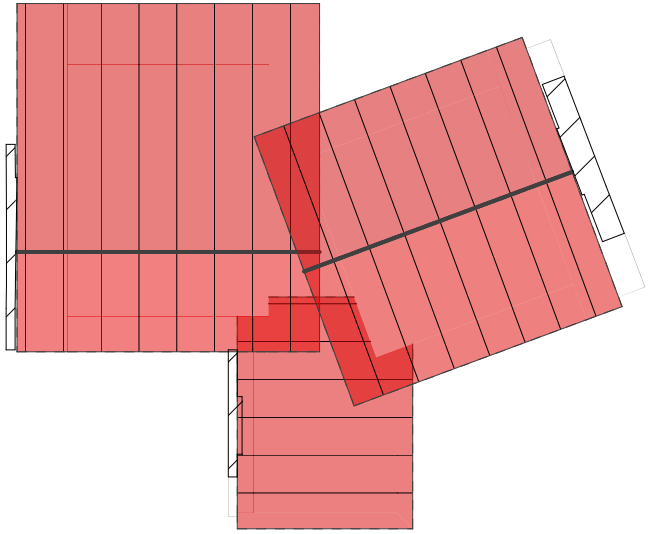

Roof Plan

metres

0 1 2 3 4 5

scale 1 : 100

Drawing title: Plan (existing)

ARCON

Client:

The Fishing Lodge
The Close
Salisbury
SP1 2EY

Scale: 1:100

Dwg. no. 2a

Date created: 24/04/2023