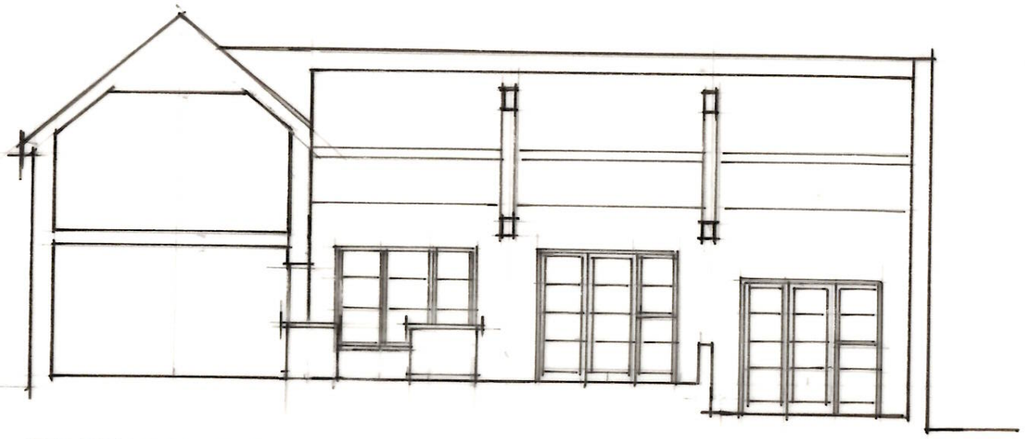

SECTION B-B

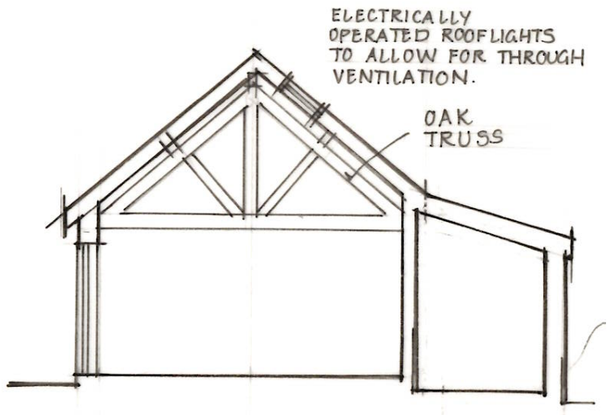


SECTION A-A

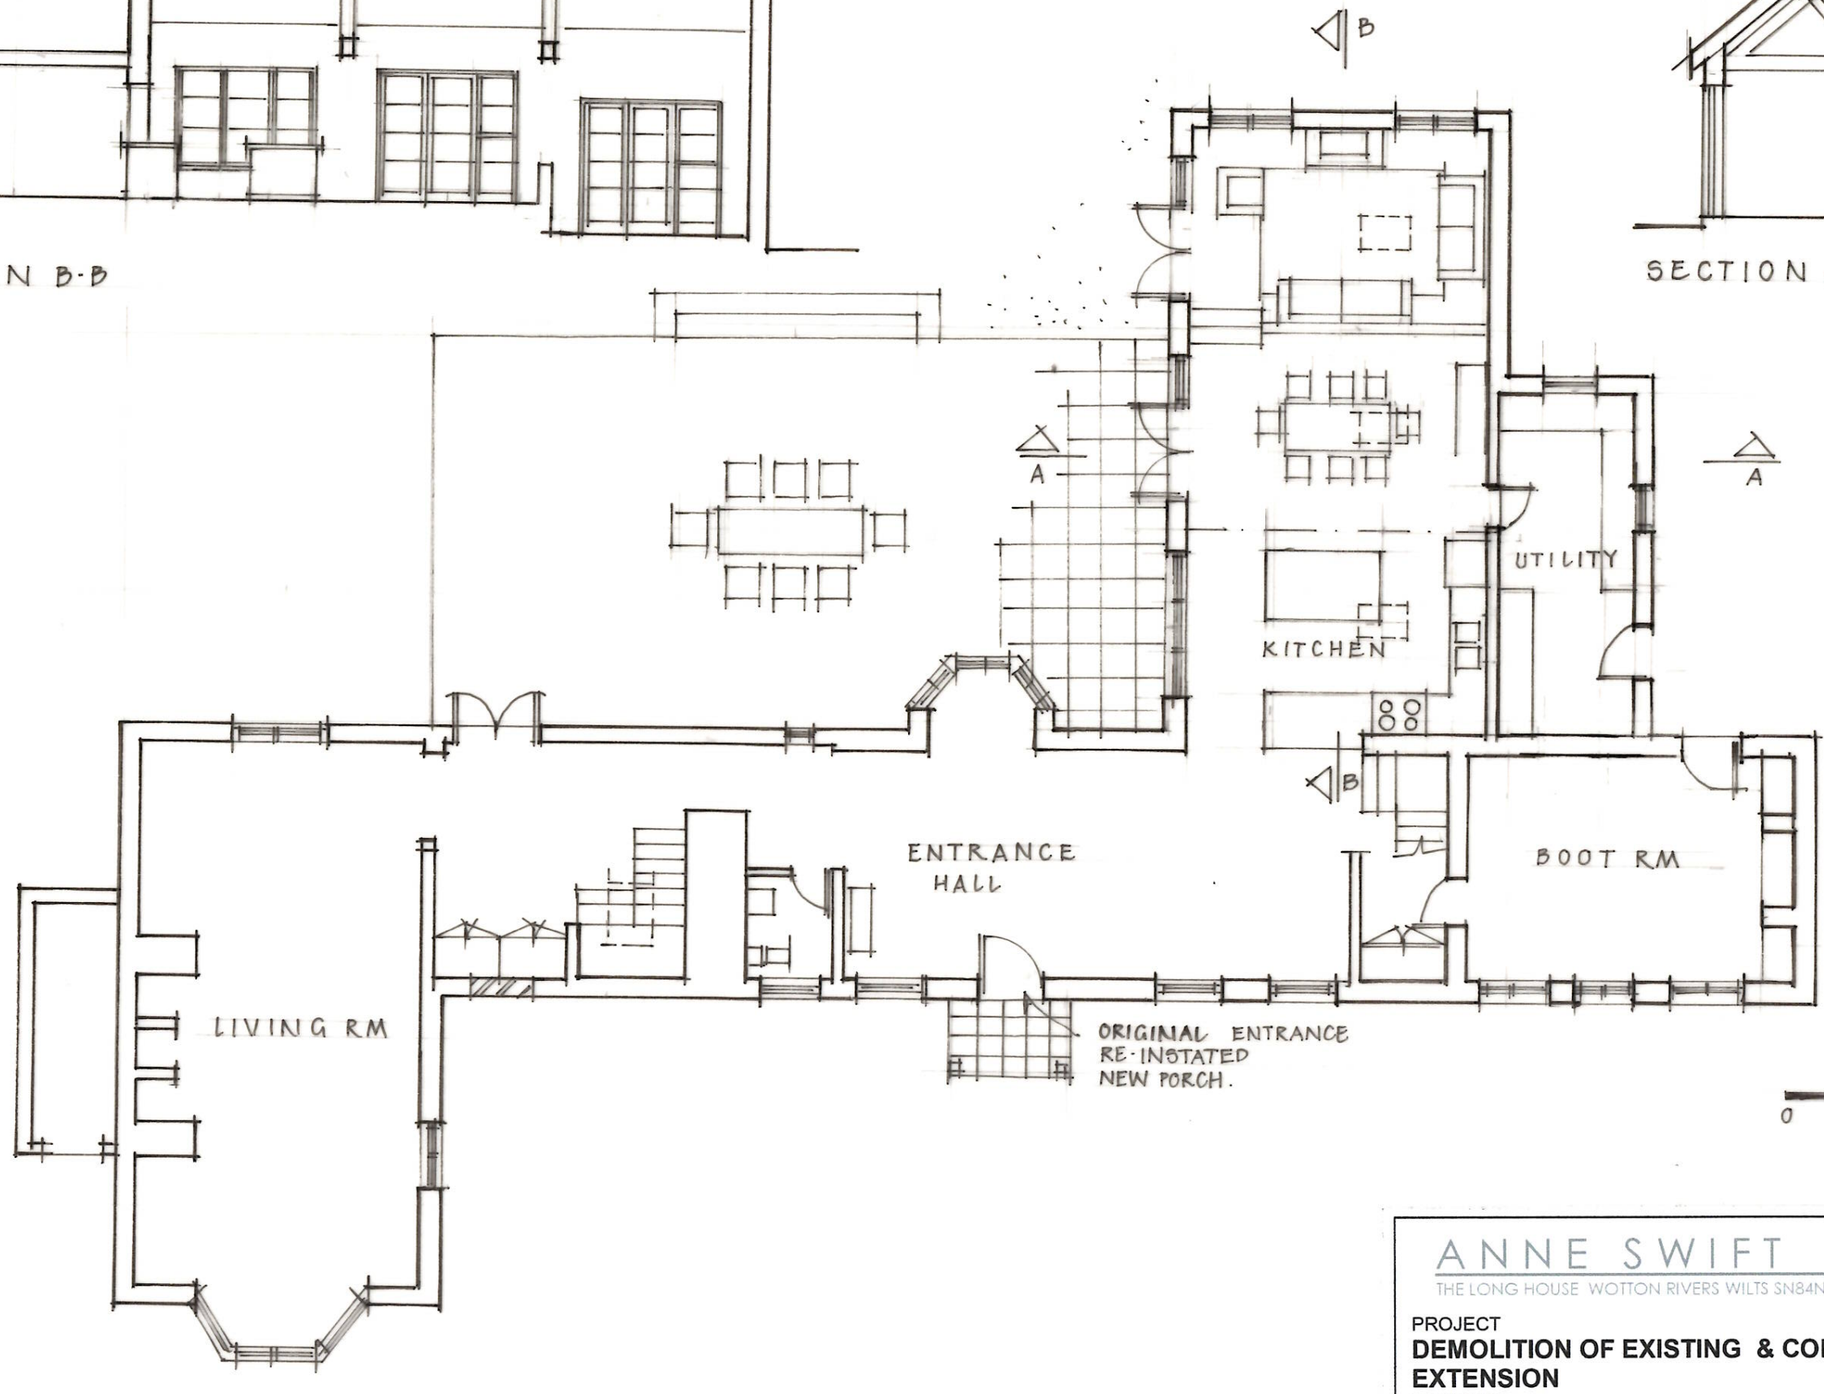


ANNE SWIFT **ARCHITECT**
THE LONG HOUSE WOTTON RIVERS WILTS SN84NJ anne@anneswift.co.uk M 07979524369

PROJECT
**DEMOLITION OF EXISTING & CONSTRUCTION OF NEW EXTENSION**
DRAWING
**PROPOSED GROUND FLOOR PLAN & SECTIONS**
SCALE 1:100 & ~~1:50~~ @A3 DATE JUNE 23 NO H/P/05