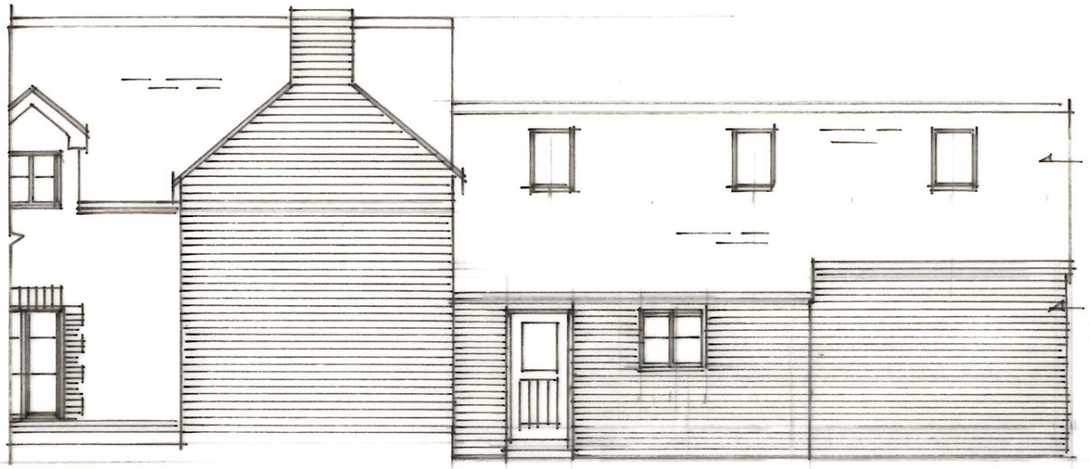

NORTH ELEVATION

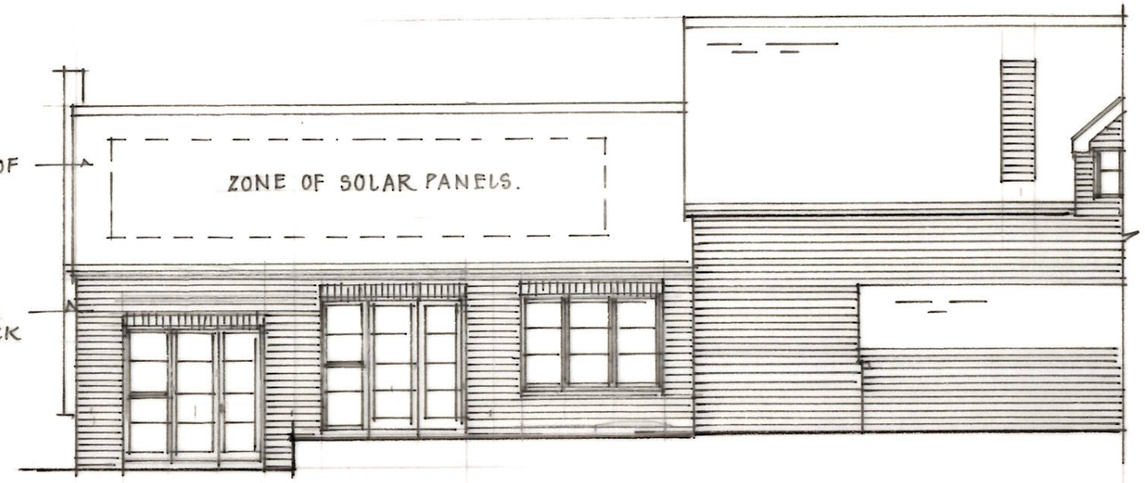

SOUTH ELEVATION

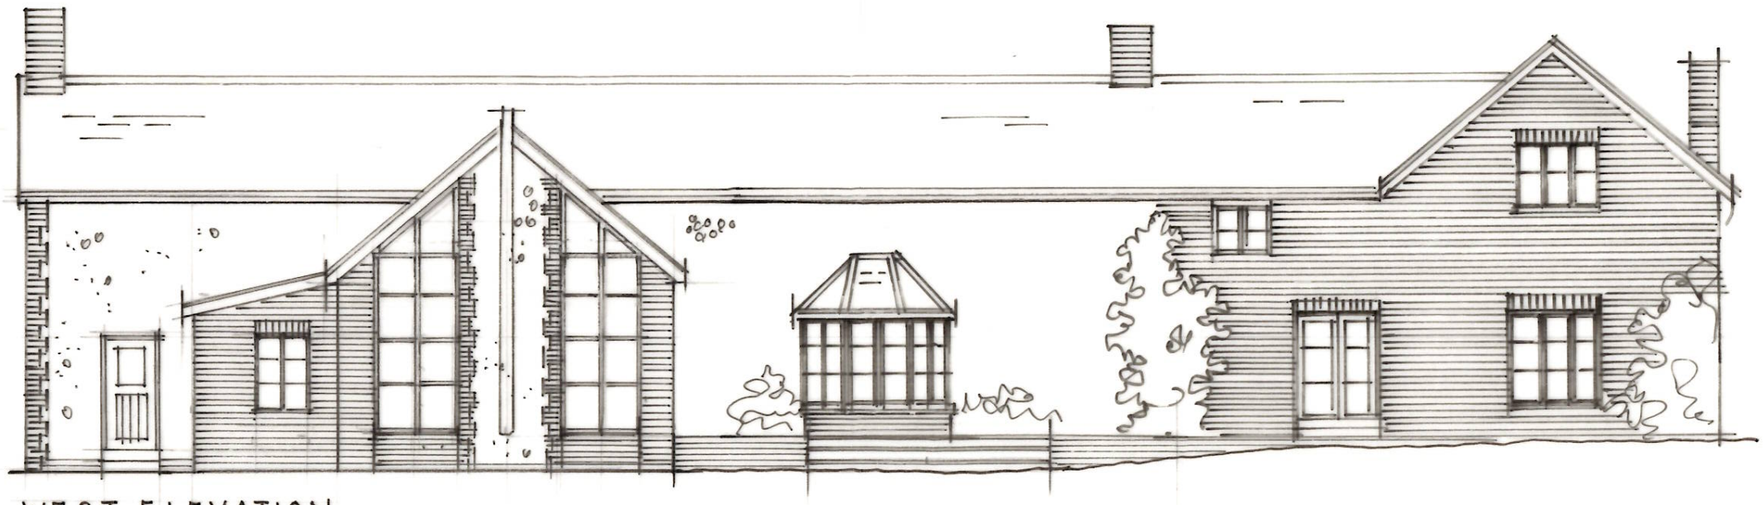

WEST ELEVATION

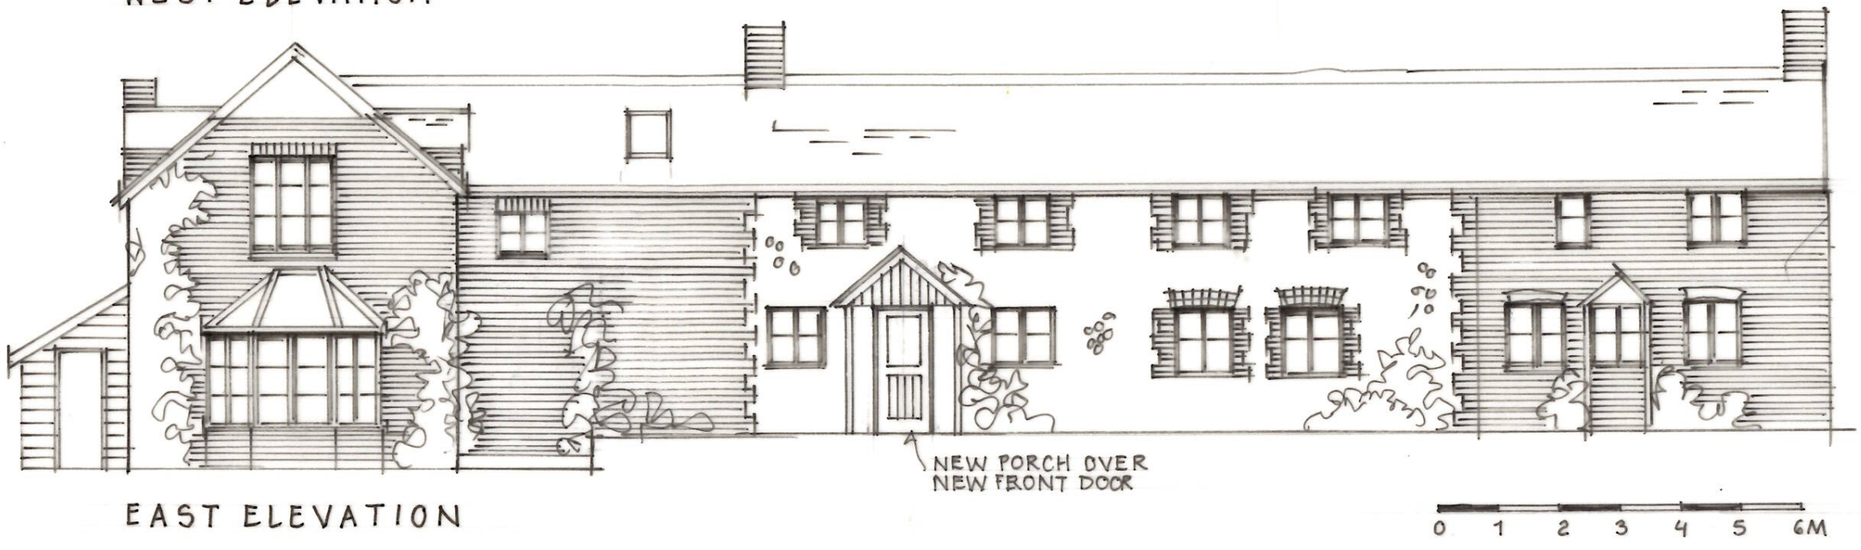

EAST ELEVATION

ANNE SWIFT ARCHITECT
THE LONG HOUSE WOTTON RIVERS WILTS SN84NJ anne@anneswift.co.uk M 07979524369

PROJECT
DEMOLITION OF EXISTING & CONSTRUCTION OF NEW EXTENSION, WHEATSHEAF COTTAGE, SN8 4NZ
DRAWING
PROPOSED ELEVATIONS

SCALE 1:100 @A3 DATE JUNE 23 NO H/P/06