


NORTH WEST ELEVATION


APPLETON BARN



SOUTH EAST ELEVATION

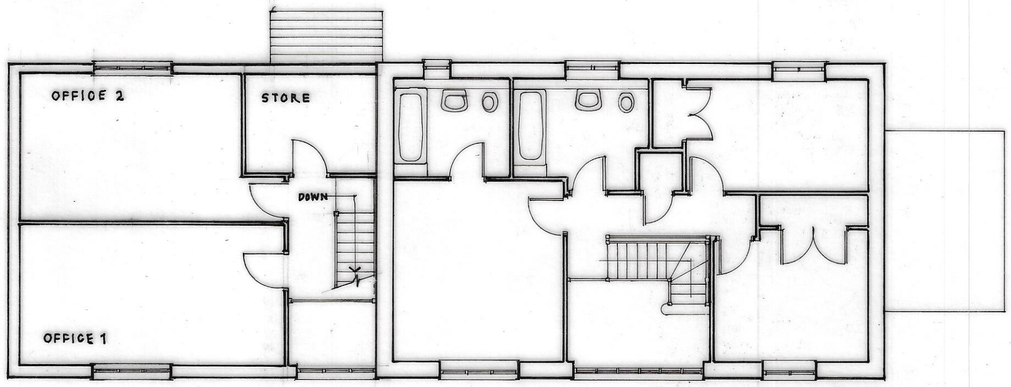



FIRST FLOOR PLAN

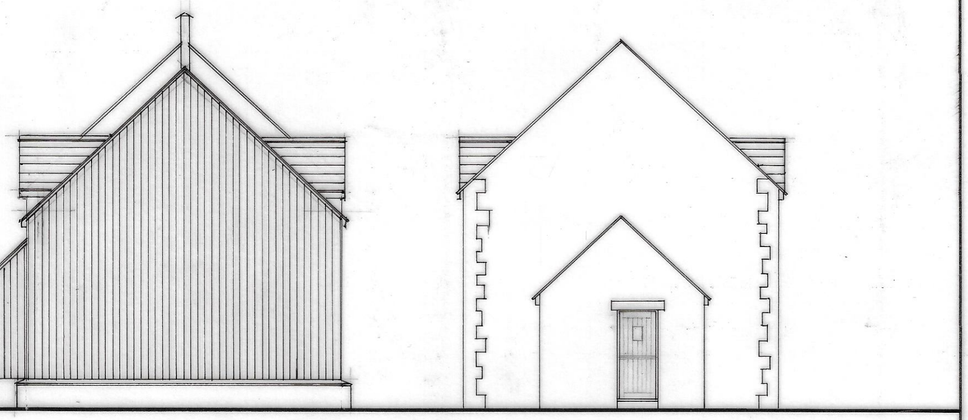

NORTH EAST ELEVATION




SOUTH WEST ELEVATON

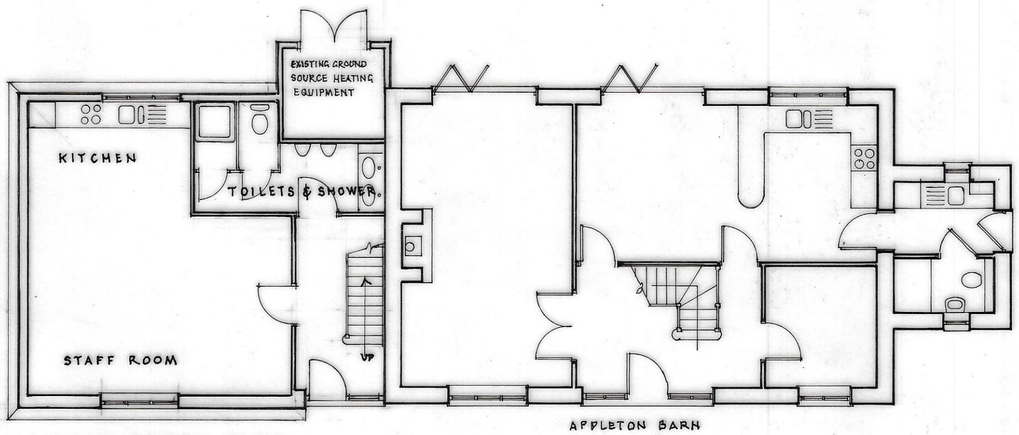


APPLETON BARN

GROUND FLOOR PLAN

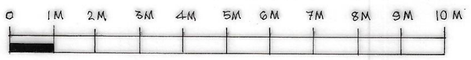


NOTES

REVISIONS

| rev | date | |
|---|---|---|
| | | |

CLIENT

P R & J QUICK & SONS

PROJECT

EXTENSION TO APPLETON BARN TO FORM FARM OFFICES & WELFARE FACILITIES

DRAWING

PLANS & ELEVATIONS


The Old Ride
Bath Road
Bradford on Avon
Wiltshire
Tel 01225 865220
Fax 01225 866086

ASHLEY DESIGN


SCALE 1:100
DATE APRIL 2023
DRAWN RMS.
CHECKED

DRAWING NUMBER

2223-23-01

REVISIONS


All rights described in Chapter IV of the Copyright,Designs and Patents Act 1988 has been generally asserted. © 2022 Ashley Design Associates.Contractors must check all dimensions on site.Only figured dimensions are to be worked from. Discrepancies are to be reported immediately before proceeding