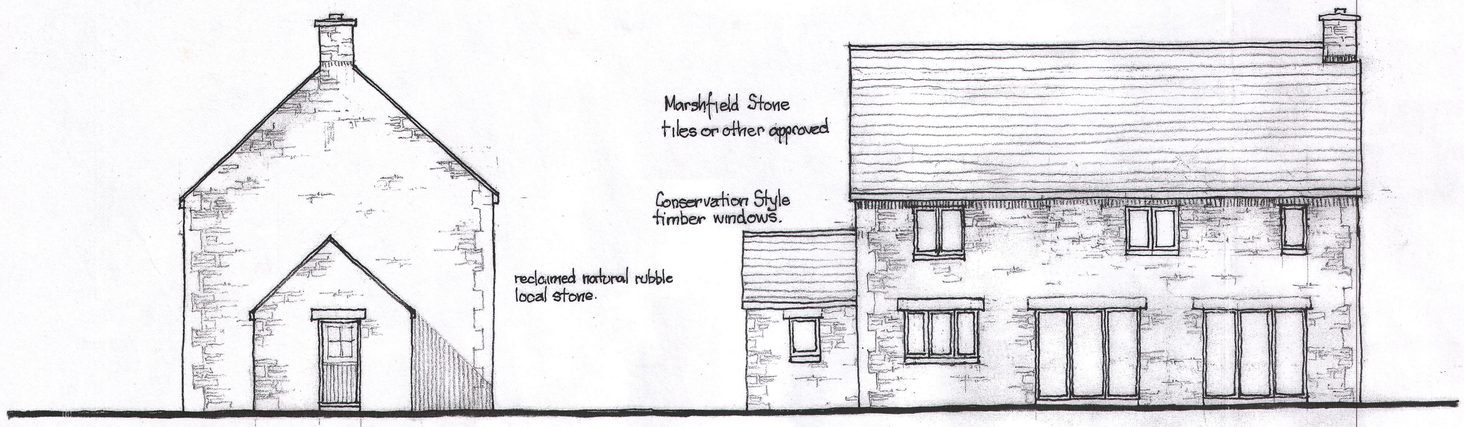

South West Elevation

South East Elevation



North West Elevation

North East Elevation

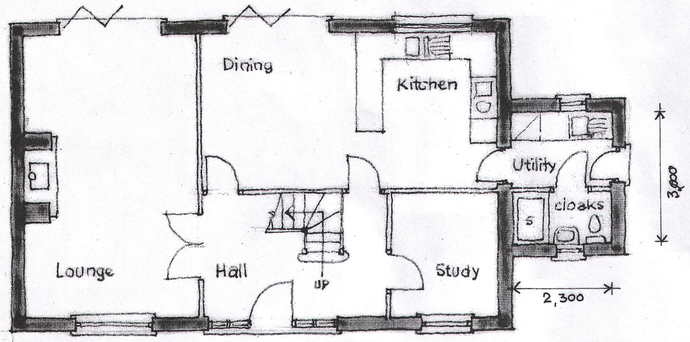

Ground Floor Plan

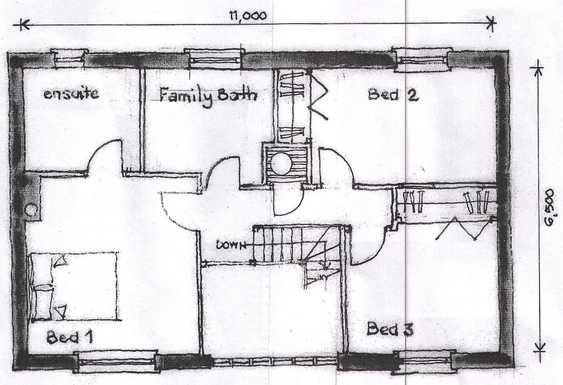

First Floor Plan

Total Floor Area 149·9 Square Metres, Annex 6·9 sq.m.
Floor Area of Ground floor & First Floor 143 sq.m

0 5m 10m

NOTES

working drawing.dgn
adass 1.tbl
18/08/2014

24 NOV 2015

REVISIONS

rev	date	
A	10/15	CLIENTS AMENDMENTS

CLIENT

PR & J Quick

PROJECT

Upper Bearfield Farm
Ashley Road
Bradford on Avon
Wiltshire
BA15 1RT

DRAWING

Proposed Agricultural Workers Dwelling

The Old Ride
Bath Road
Bradford on Avon
Wiltshire
Tel 01225 865220
Fax 01225 866086

ASHLEY DESIGN

SCALE 1:100
DATE September 2015
DRAWN R.M.S
CHECKED

DRAWING NUMBER

2223-15-01

REVISIONS

A

All rights described in Chapter IV of the Copyright, Designs and Patents Act 1988 has been generally asserted. © 2007 Ashley Design Associates. Contractors must check all dimensions on site. Only figured dimensions are to be worked from Discrepancies are to be reported immediately before proceeding