



WEST ELEVATION
Scale 1:100




SOUTH ELEVATION
Scale 1:100

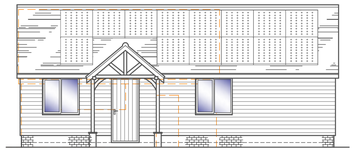


EAST ELEVATION
Scale 1:100

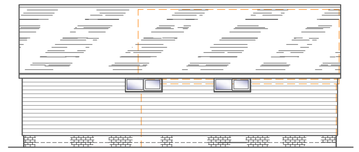


NORTH ELEVATION
Scale 1:100

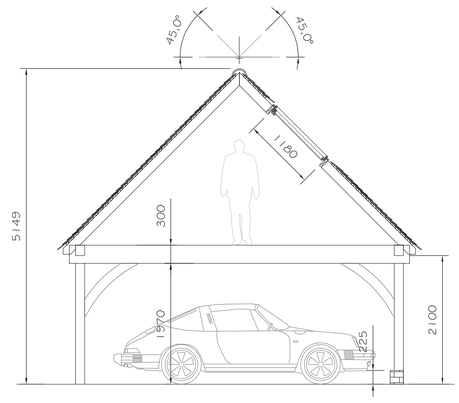


SECTION A-A
Scale 1:50

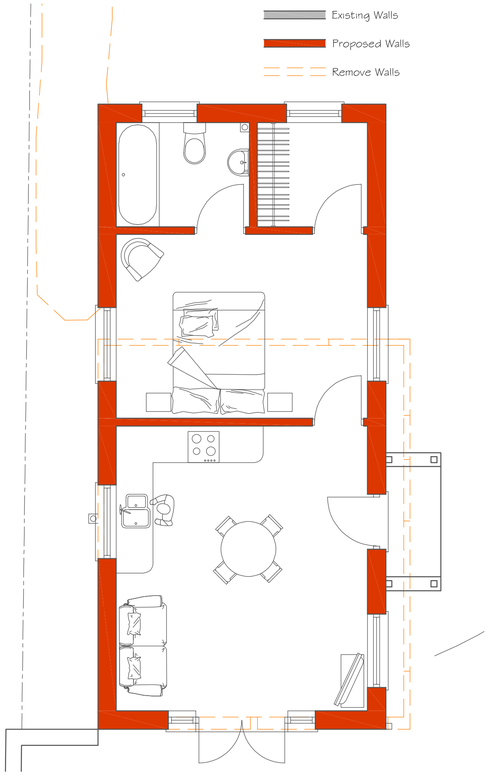


GROUND FLOOR PLAN
Scale 1:50

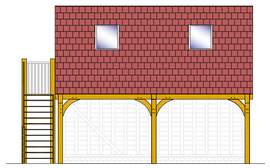

WEST ELEVATION
Scale 1:100

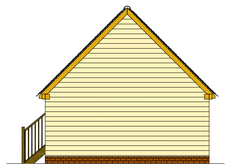


NORTH ELEVATION
Scale 1:100

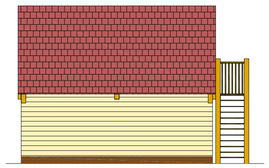


EAST ELEVATION
Scale 1:100




SOUTH ELEVATION
Scale 1:100

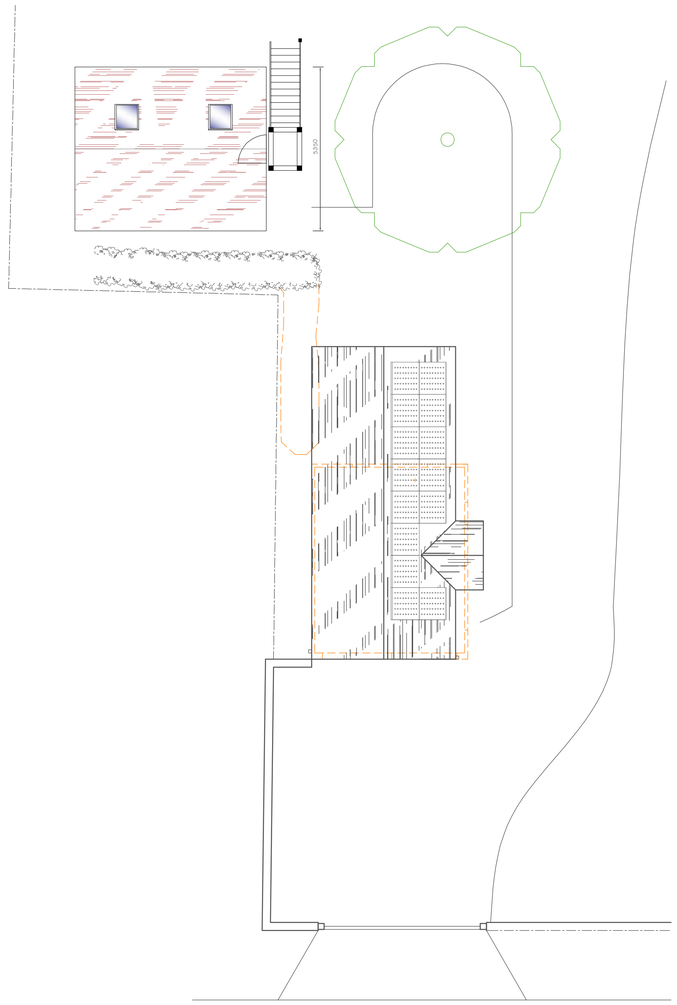

ROOF PLAN
Scale 1:100

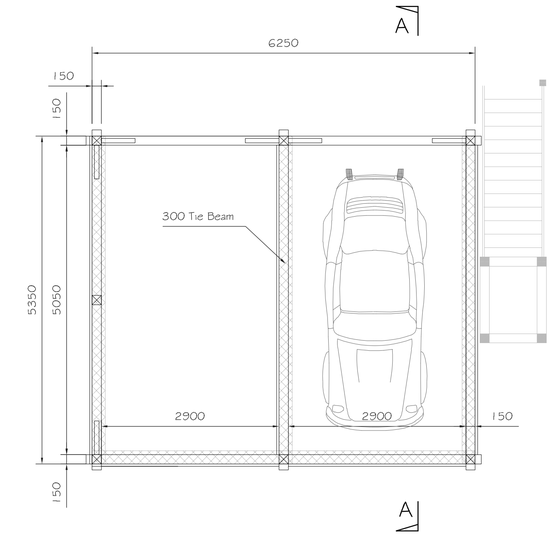

GROUND FLOOR PLAN
Scale 1:50

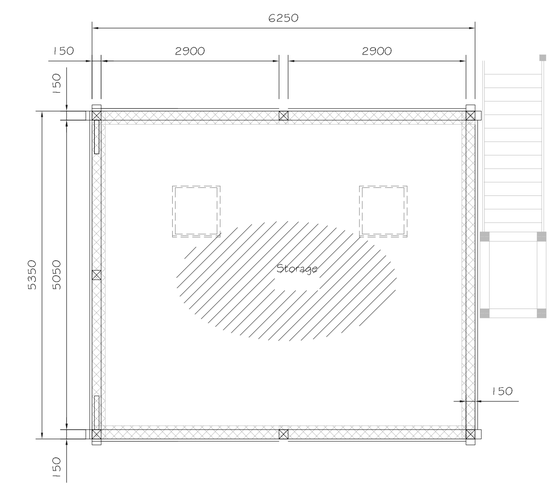

FIRST FLOOR PLAN
Scale 1:50



BLOCK PLAN
Scale 1:500

N

1:20 [m]
0 0.5 1.0

1:50 [m]
0 0.5 1.0 1.5 2.0 2.5

1:100 [m]
0 1 2 3 4 5

1:200 [m]
0 5 10

1:500 [m]
0 5 10 15 20 25

1:1250 [m]
0 20 40 60

Alex Dawson
www.addraughting.co.uk
alex@addraughting.co.uk
01672 511412
07791 341698

59 Barrow Close
Marlborough
Wiltshire
SN8 2BE

AD DRAUGHTING
ARCHITECTURAL SERVICES

Client
MR & MRS RATNAGE

Job Title
REPLACEMENTGARAGE AT:
GRAFTON HOUSE,
EAST GRAFTON,
MARLBOROUGH,
WILTSHIRE,
SN8 3DB.

Drawing Title
PROPOSED ELEVATIONS AND PLANS

Scale AS SHOWN

Date 02/03/2023 | Drawn AD

Drawing No. 1151-02 | Rev G

841 x 594 A1