The Old Police House, The Street, Luckington, Chippenham, SN14 6NP

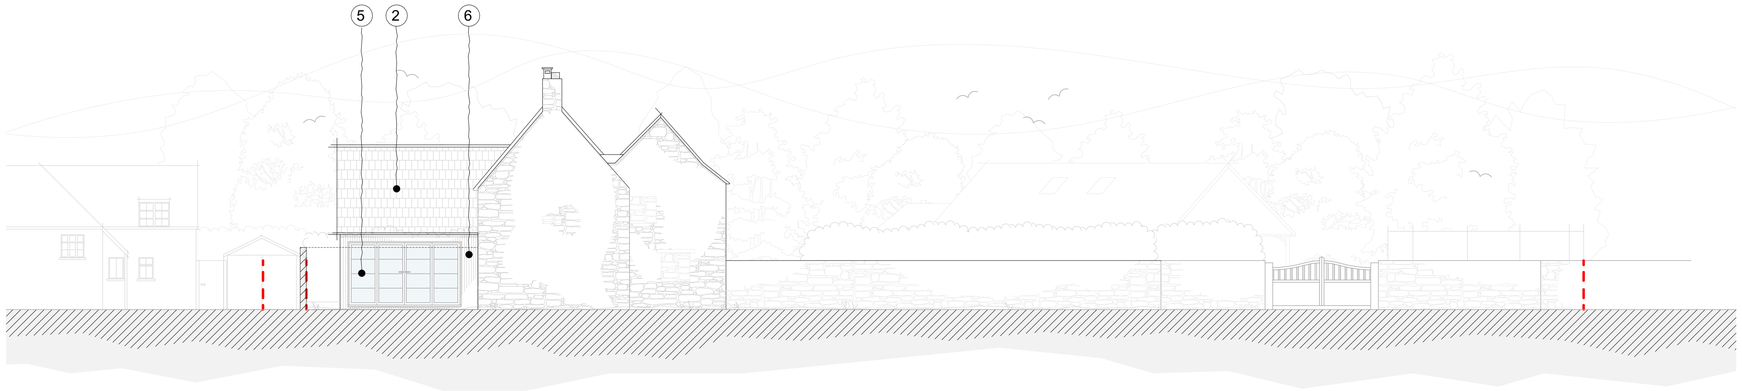

Proposed East Elevation (road-side)

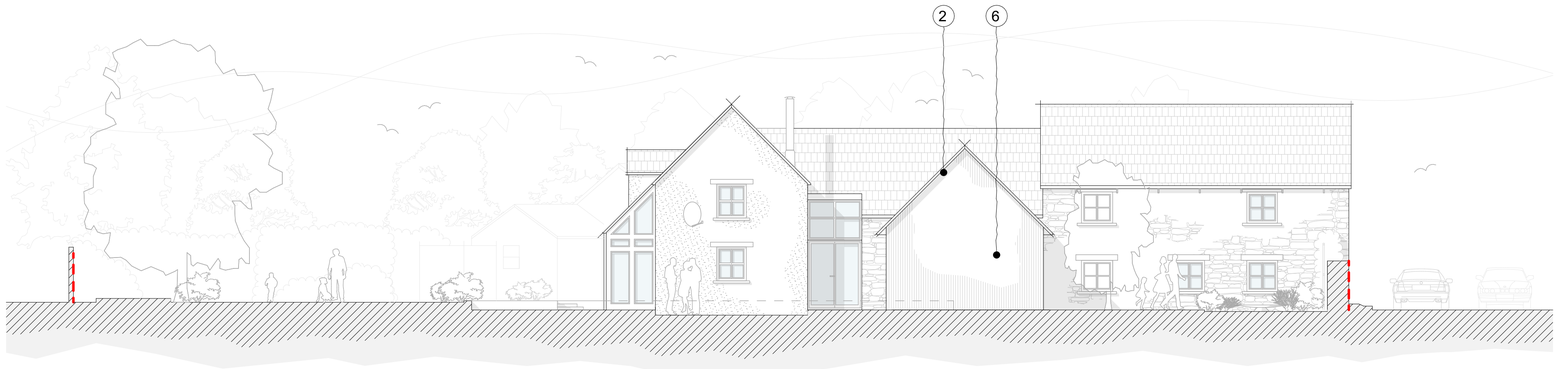

Proposed South Elevation

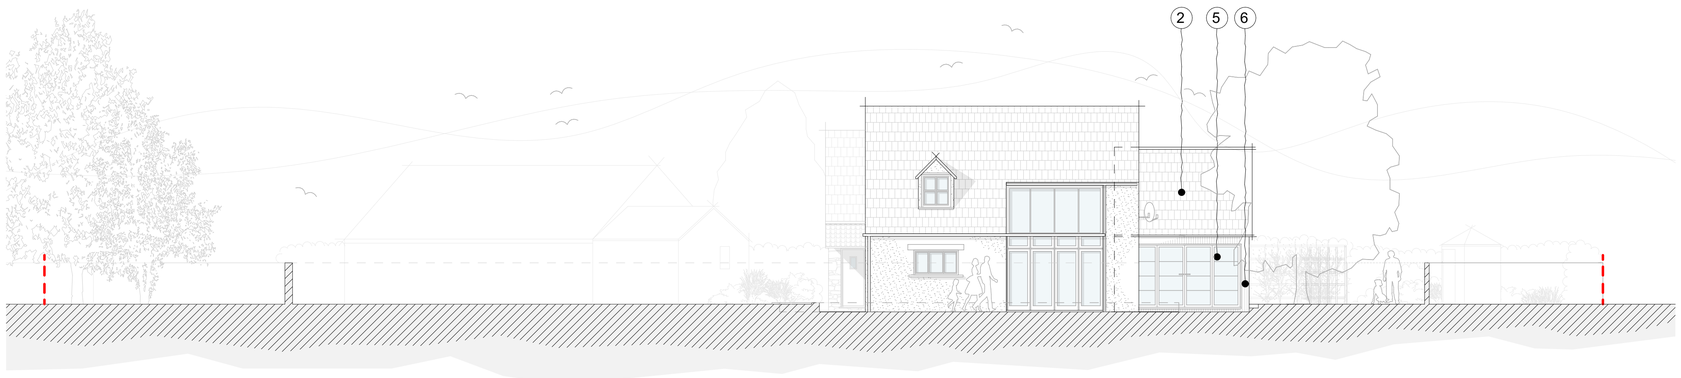

Proposed West Elevation

1. Natural Stone Walls	
2. Natural Stone Tiles (artifical to new roofs)	
3. Painted Render	
4. Painted Timber Window Systems	
5. Painted Timber Door Systems	
6. Vertical Timber Cladding (cedar)	

Scale bar 1:100

0 2 4 6 8 10

coombes : everitt architects limited
105-107
Bath Road
Cheltenham
Gloucestershire
GL53 7LE

t: 01242 807727 f: 0845 5575833
e: info@ce-architects.co.uk
www.ce-architects.co.uk

- ☐ Preliminary
- ☐ Feasibility
- ■ Planning
- ☐ Building Regulations
- ☐ Tender
- ☐ Construction issue
- ☐ As Built

1. This drawing and content is copyright © of coombes : everitt architects limited and should not be copied without their prior writtten consent.
2. Do not scale drawing. all dimensions to be checked on site prior to construction and any discrepancies reported to contract administrator.
3. Do not use this drawing for setting out unless drawing specifically indicates setting out points.
4. Engineering information is indicative only and should be taken from structural engineers design.

RIBA
Chartered Practice

Drawing title:	Proposed Elevations	Project:	The Old Police House, The Street, Luckington, Chippenham, SN14 6NP
Client:	Mr and Mrs Thomas	Scale:	1:100 @ A1
Drawn by:	EM Checked: tc	Date:	June 2023
Project No:	23.10.010	Drawing No:	PL008 A