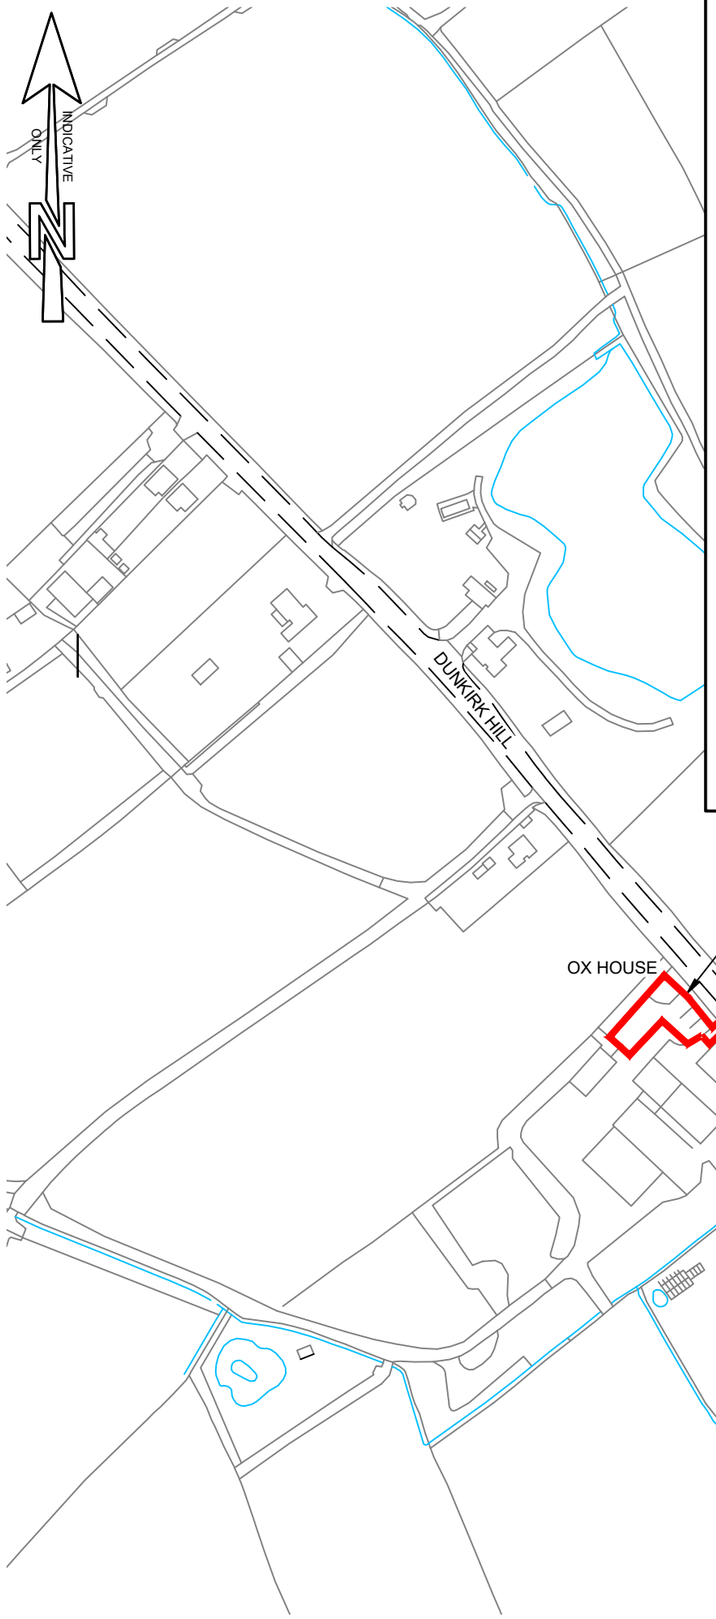

LOCATION PLAN
SCALE: 1:2500

1:2500 0 50 100 150m

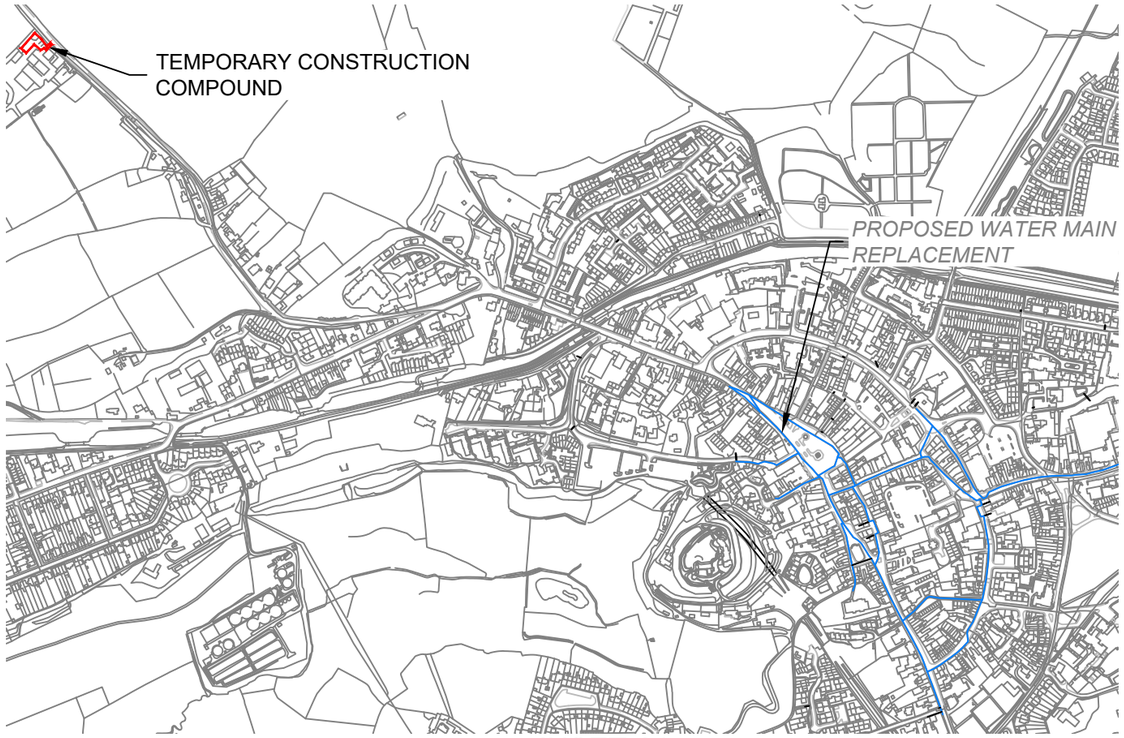

INSET-01
SCALE: 1:10,000

SITE ID

NGR 399138, 162123

NOTES

1. ANY MAPS ON THIS DRAWING ARE REPRODUCED FROM THE ORDNANCE SURVEY MAP WITH THE PERMISSION OF HIS MAJESTY'S STATIONERY OFFICE © CROWN COPYRIGHT RESERVED, LICENCE No. 100019539.
2. UNLESS NOTED OTHERWISE, ALL DIMENSIONS ARE IN MILLIMETRES AND ALL LEVELS ARE IN METRES AOD.

AREA OF PLANNING APPLICATION

PROPOSED WATER MAIN REPLACEMENT

C02	FIRST ISSUE	SK	TR	TR	12/06/2023
C01	DRAWING UPDATIION	SK	TR	TR	02/06/2023
MK	REVISIONS	DRN	CHK	APP	DATE

DEVIZES
WATER MAIN REPLACEMENT

TEMPORARY CONSTRUCTION COMPOUND

PLANNING APPLICATION LOCATION PLAN

APPROVED FOR ISSUE

ORIGINAL DRAWING SIZE A3

	INITIALS	DATE	SCALES	REV.
DESIGNED:	JP	10/05/2023	1:2500 1:10000	C02
DRAWN BY:	SK	10/05/2023		

DRAWING NUMBER
B18155-WWSL-XX-XX-D-T-7010

Wessex Water
YTL GROUP