



FRONT ELEVATION

Scale 1:100

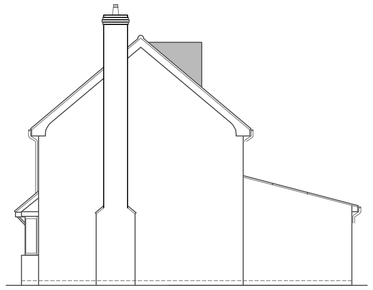


SIDE ELEVATION

Scale 1:100

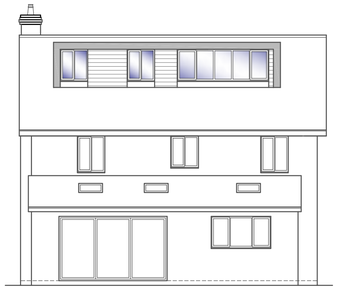


REAR ELEVATION

Scale 1:100

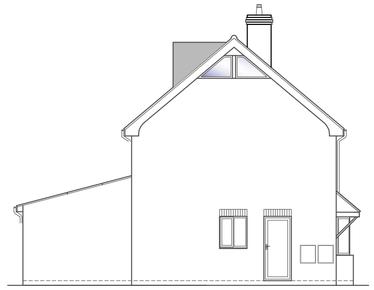


SIDE ELEVATION

Scale 1:100

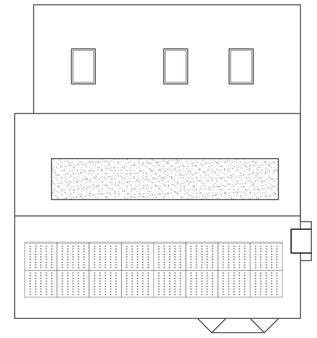


ROOF PLAN


Scale 1:100

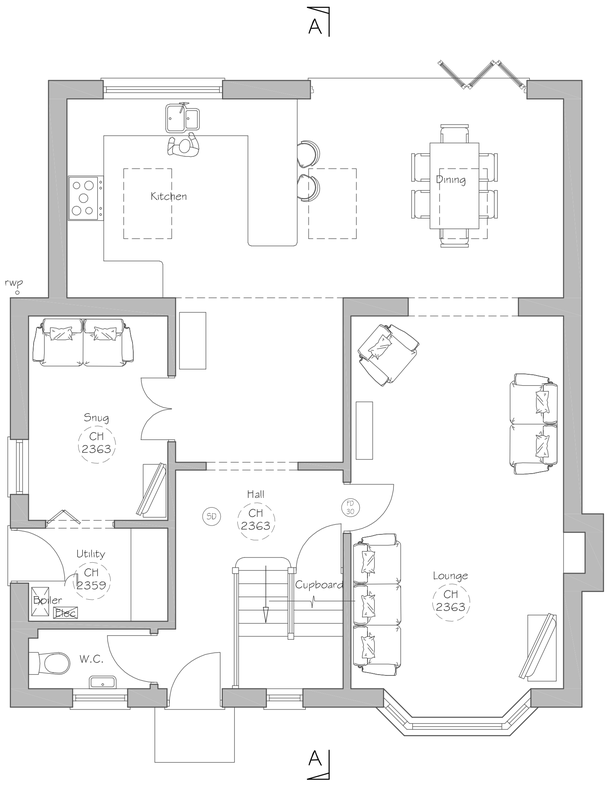


GROUND FLOOR PLAN

Scale 1:50

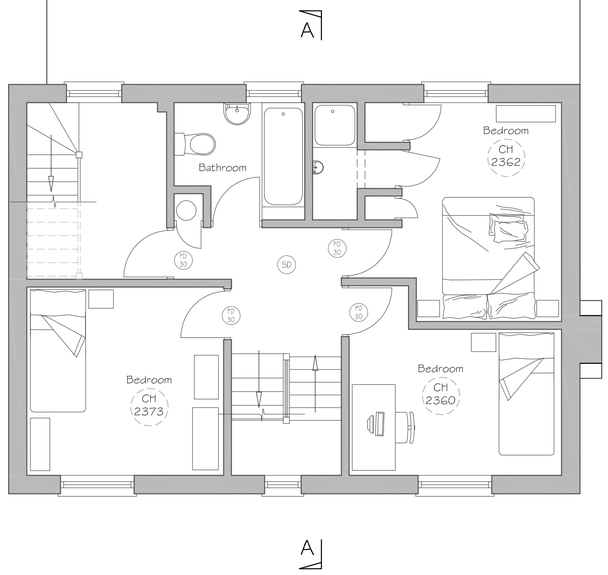

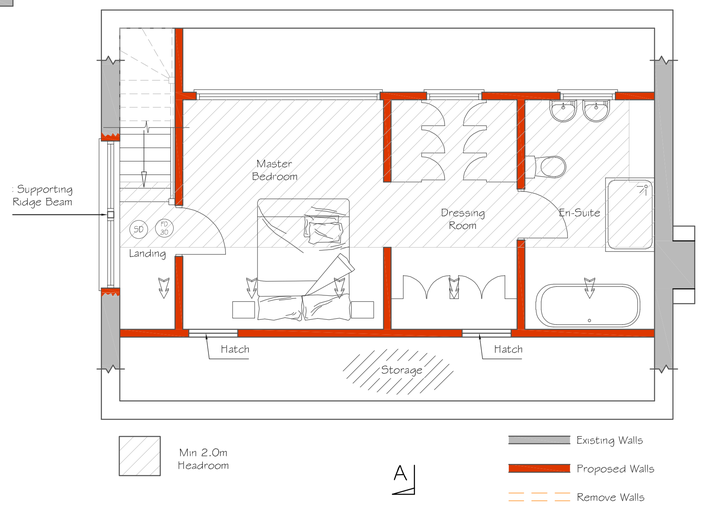
FD 60 1 Hour Fire Doors to risk

FD 30 1/2 Hour Fire Doors to risk

SD Mains Smoke detector interlinked c/w battery backup

HD Heat detector


CM Carbon Monoxide detector

Extract Fan 15min over-run

Extract Fan 60l/sec (kitchen)

FIRST FLOOR PLAN

Scale 1:50

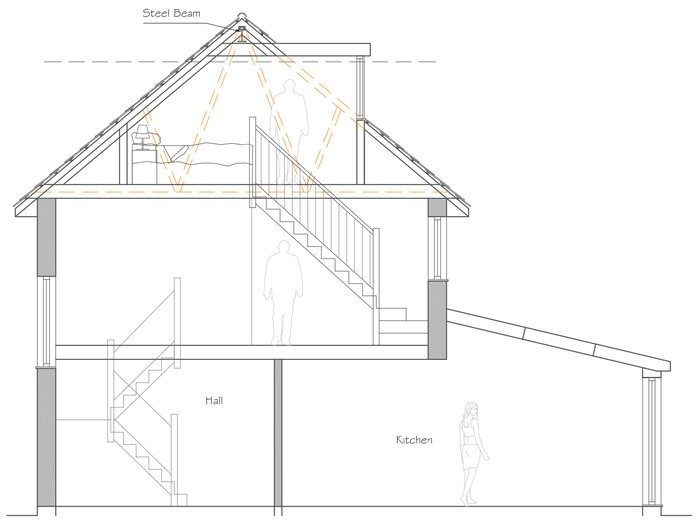


SECTION A-A

Scale 1:50




BLOCK PLAN

Scale 1:500

1:50 [m]
0 0.5 1.0 1.5 2.0 2.5

1:100 [m]
0 1 2 3 4 5

1:500 [m]
0 5 10 15 20 25

1:1250 [m]
0 20 40 60


Alex Dawson
www.addraughting.co.uk
alex@addraughting.co.uk
01672 511412
07791 341698

59 Barrow Close
Marlborough
Wiltshire
SN8 2BE

AD DRAUGHTING
ARCHITECTURAL SERVICES


Client

MR & MRS SHERLOCK

Job Title

EXTENSION AT:
14 DANDO DRIVE,
MARLBOROUGH,
WILTSHIRE,
SN8 1TT.

Drawing Title

PROPOSED ELEVATIONS AND PLANS

| Scale | AS SHOWN | | |
|---|---|---|---|
| Date | 29/05/2023 | Drawn | AD |

| Drawing No. | Rev |
|---|---|
| 1325-02 | D |

841 x 594 A1