



Existing Ground Floor Plan
Scale 1:50

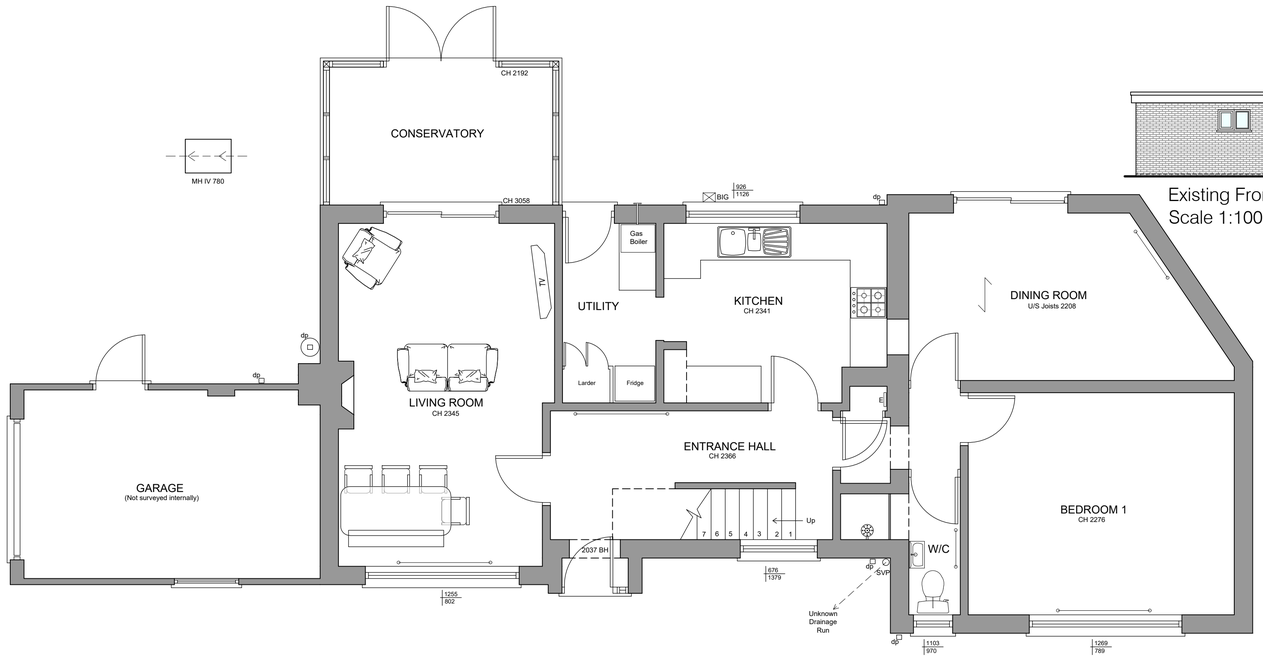

Existing First Floor Plan
Scale 1:50

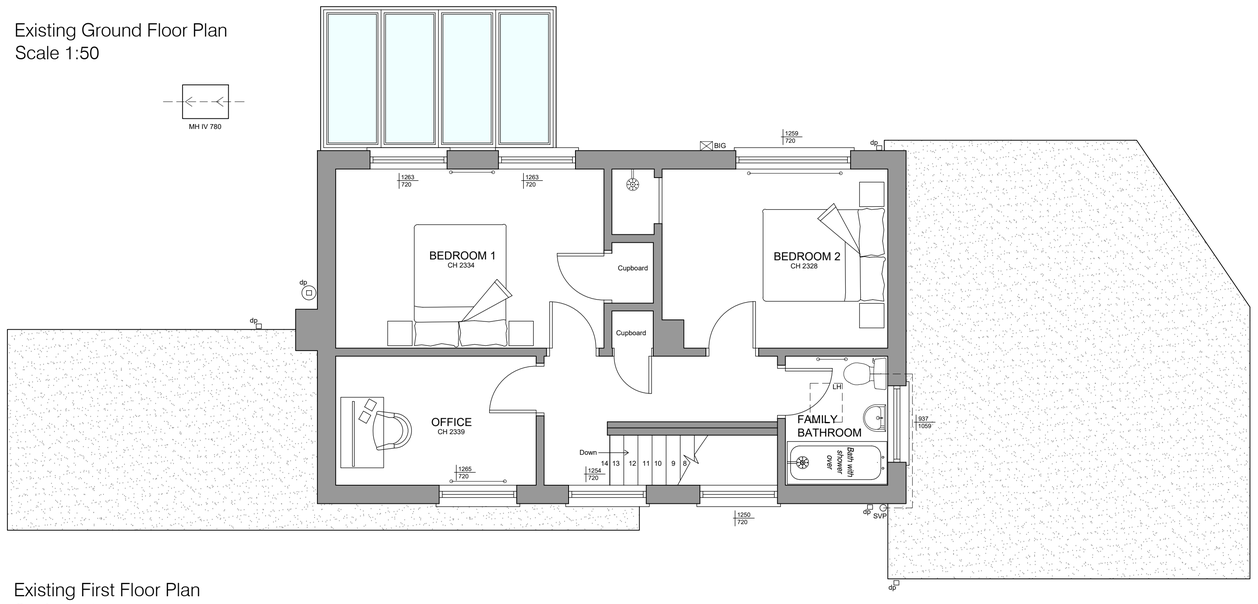


Existing Front Elevation
Scale 1:100




Existing Rear Elevation
Scale 1:100



Existing Side Elevation
Scale 1:100

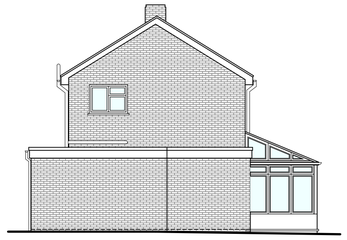

Existing Side Elevation
Scale 1:100

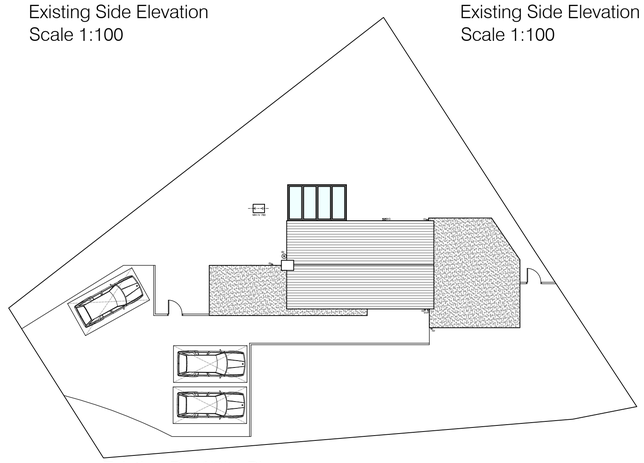


Existing Roof/Site Plan
Scale 1:200



Existing Location Plan
Scale 1:1250

North

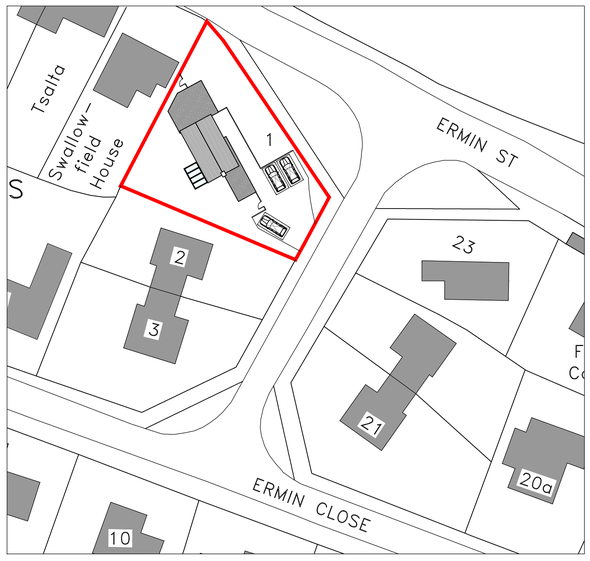

Existing Block Plan
Scale 1:500

1:100 - Metres
1:50 - Metres
1:200 - Metres
1:500 - Metres
1:1250 - Metres

Drawing for Planning Purposes Only.
Not To Be Used for Construction.

Tuttle architectural services
Ground Floor
6 Pelhams Court
Marlborough
Wiltshire SN8 2AG
T. 01672 518 278
E. info@tuttlearchserv.co.uk
facebook.com/tuttlearchserv
W. tuttlearchserv.co.uk

Job Title
Proposed Ground & First Floor Extensions, Internal Alterations and Garage Conversion @ 1 Ermin Street, Baydon, Marlborough, Wiltshire, SN8 2JQ

Mr Ellis

Drawing Title
Existing Floor Plans, Elevations, Roof/Site Plan and Block & Location Plan

DRAWING NUMBER	REV
1 Ermin Close - Existing 01	

REVISIONS

SCALE	DATE	DRAWN BY	PAPER SIZE	JOB No.
As Indicated	Apr 23	CS	A1	1475