



Proposed Ground Floor Plan
Scale 1:50

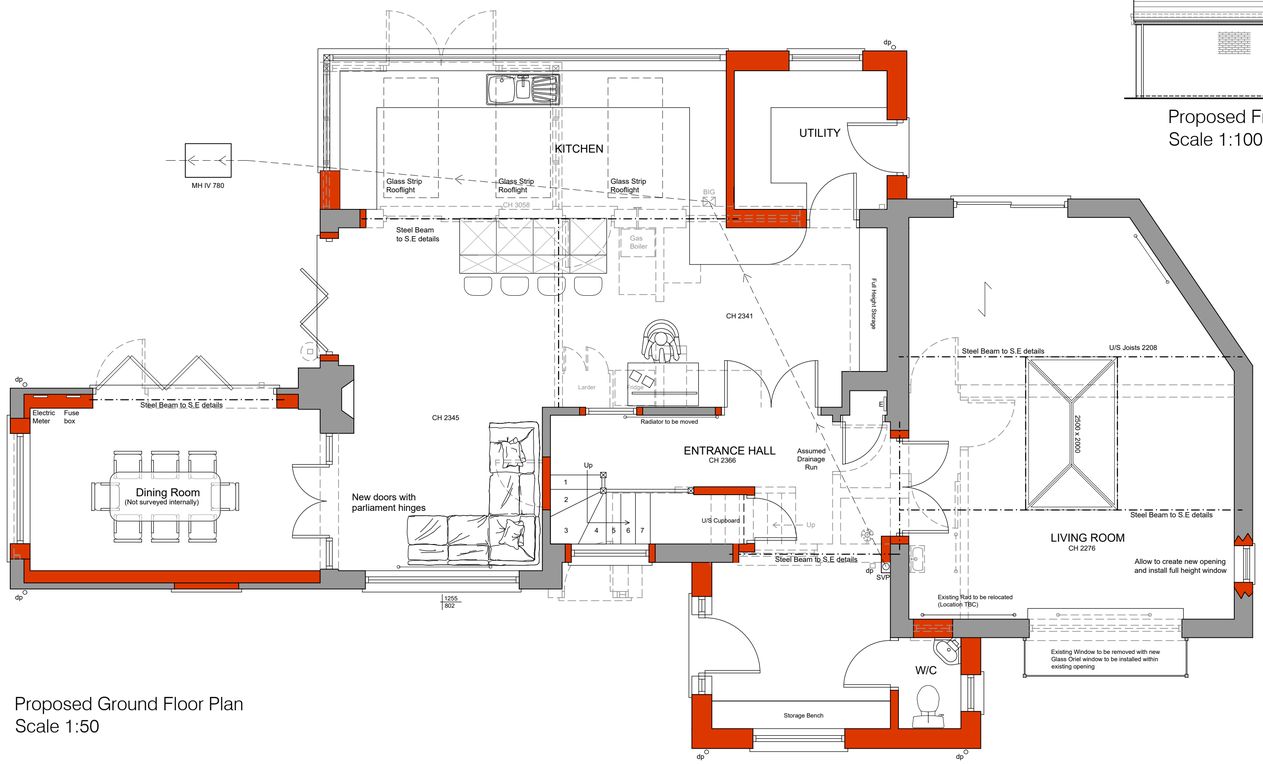


Proposed First Floor Plan
Scale 1:50




Proposed Front Elevation
Scale 1:100

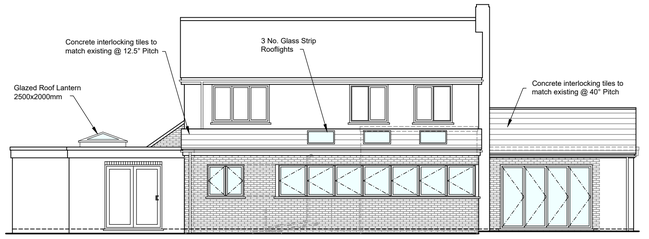


Proposed Rear Elevation
Scale 1:100

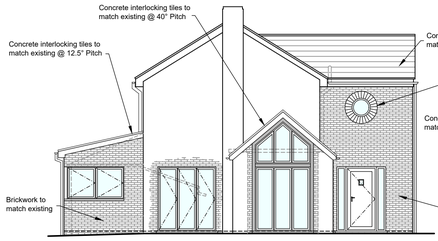


Proposed Side Elevation
Scale 1:100

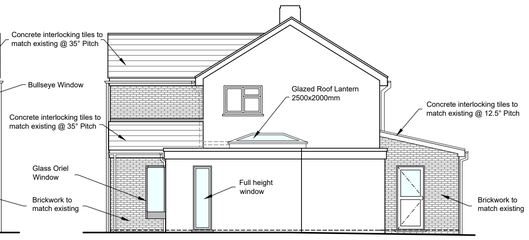

Proposed Side Elevation
Scale 1:100

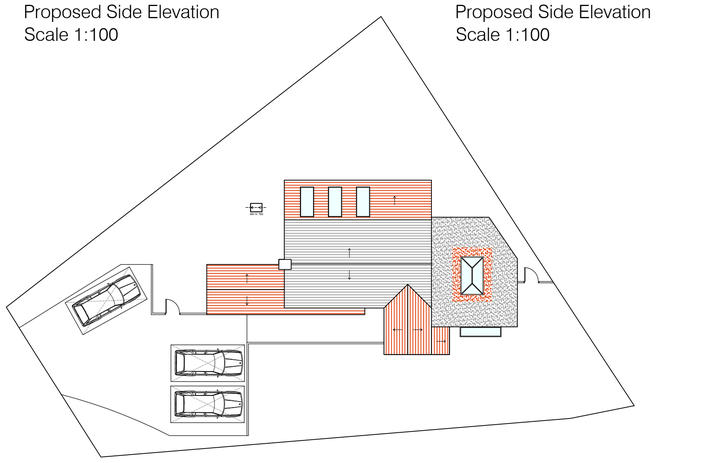


Proposed Roof/Site Plan
Scale 1:200

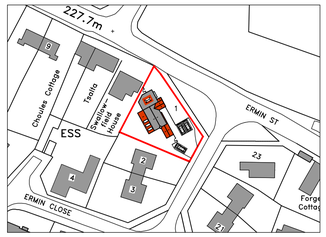

Proposed Location Plan
Scale 1:1250

North

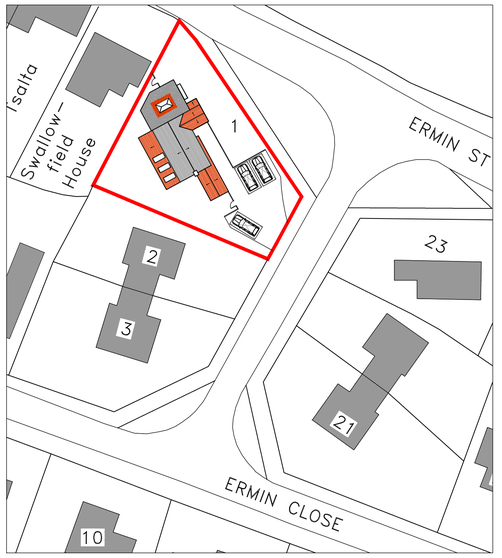

Proposed Block Plan
Scale 1:500

0 1 2 3 4 5
1:100 - Metres

0 1 2
1:50 - Metres

0 5 10
1:200 - Metres

0 5 10 15 20 25
1:500 - Metres

0 10 20 30 40 50 60
1:1250 - Metres

Drawing for Planning Purposes Only.
Not To Be Used for Construction.

Tuttle architectural services

Ground Floor
6 Pelhams Court
Marlborough
Wiltshire SN8 2AG

T. 01672 518 278
E. info@tuttlearchserv.co.uk
facebook.com/tuttlearchserv
W. tuttlearchserv.co.uk

Job Title

Proposed Ground & First Floor Extensions, Internal Alterations and Garage Conversion @ 1 Ermin Street, Baydon, Marlborough, Wiltshire, SN8 2JQ

Mr Ellis

Drawing Title

Proposed Floor Plans, Elevations, Roof/Site Plan and Block & Location Plan

DRAWING NUMBER	REV
1 Ermin Close - Proposed 02	

REVISIONS

SCALE	DATE	DRAWN BY	PAPER SIZE	JOB No.
As Indicated	May 23	CS/MCW	A1	1475