
assetsphere

Land App

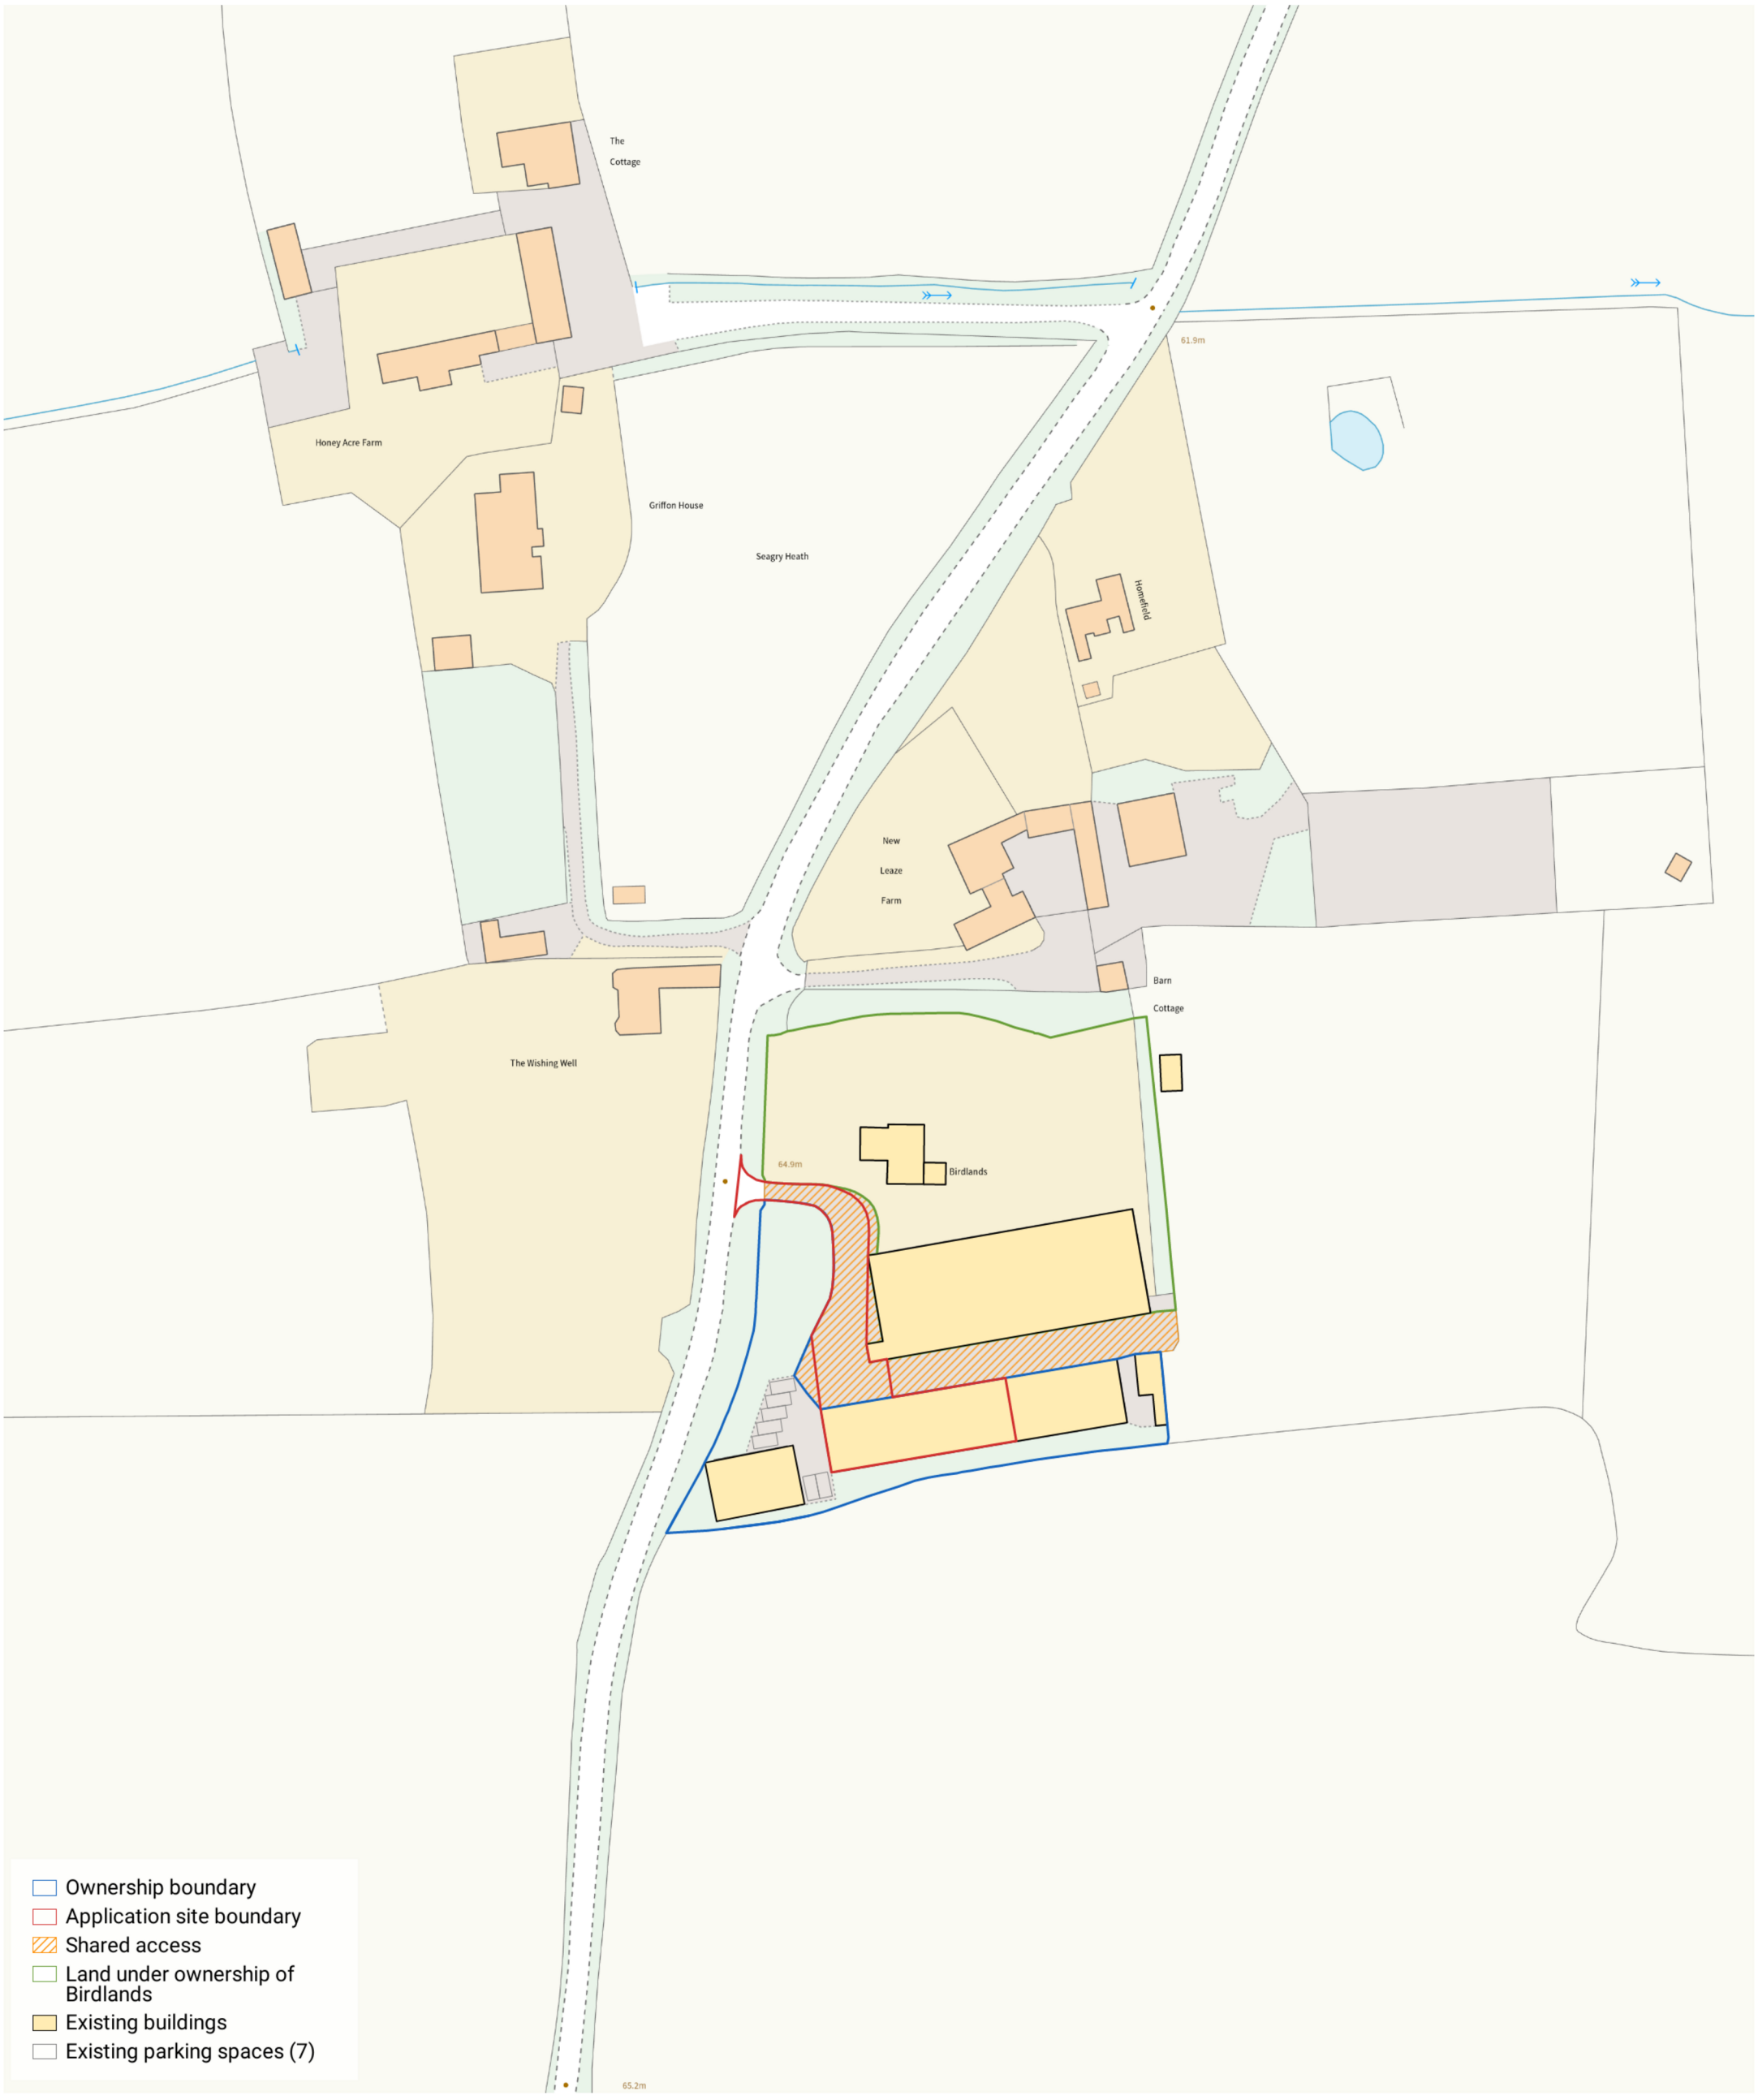

Produced on Jun 28, 2023.
© Crown copyright and database right 2023 (licence number 100059532)

237_A 01 Location Plan

50 m
Scale 1:1250 (at A3)

N