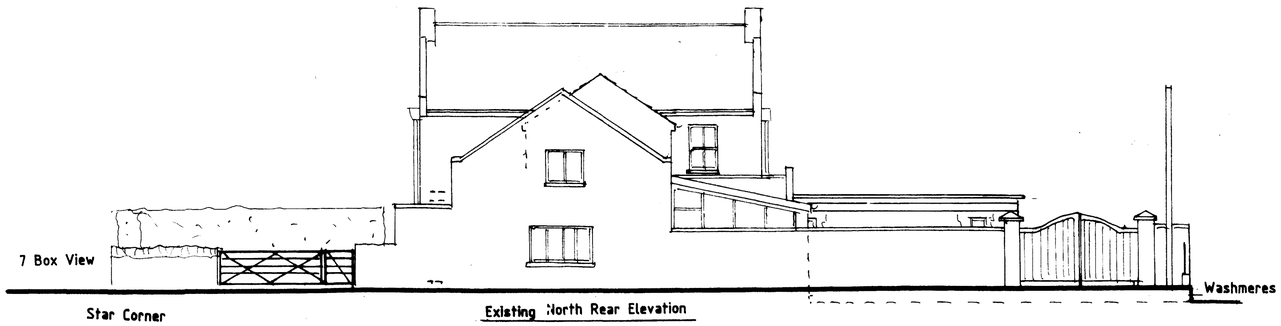

Existing North Rear Elevation



Existing South Front Elevation



Existing West Side Elevation



Existing East Side Elevation

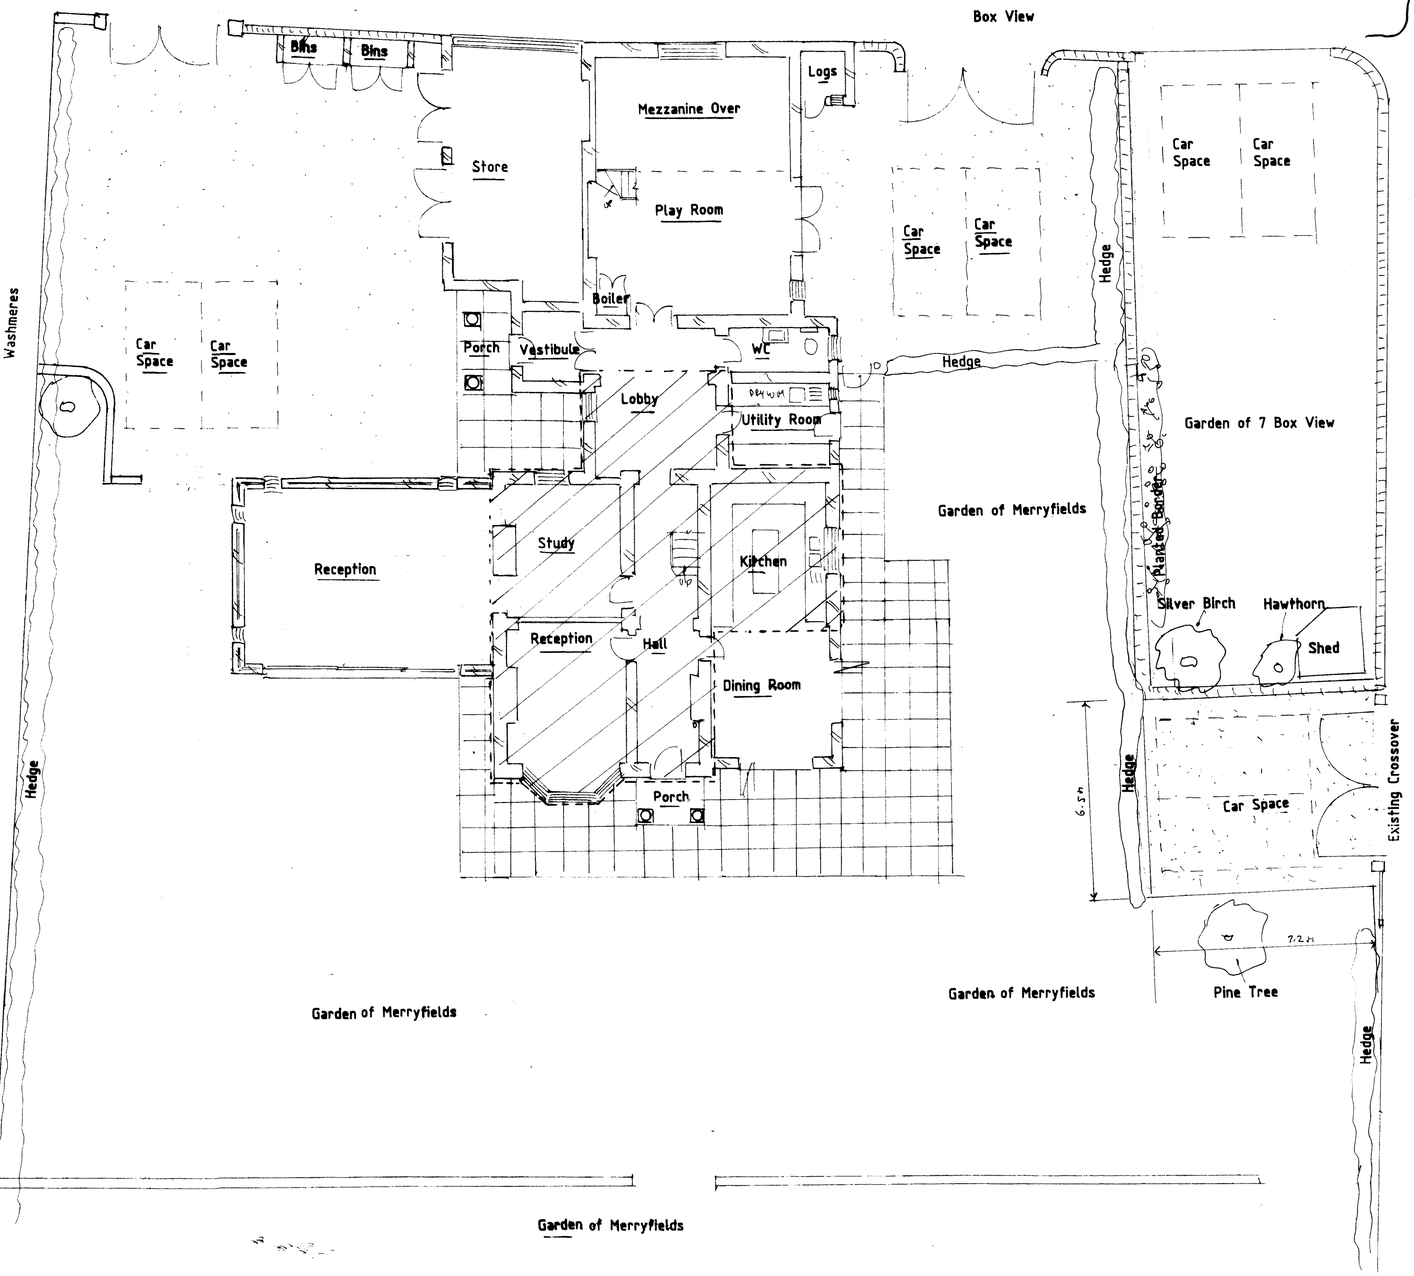

Existing Ground Floor Plan

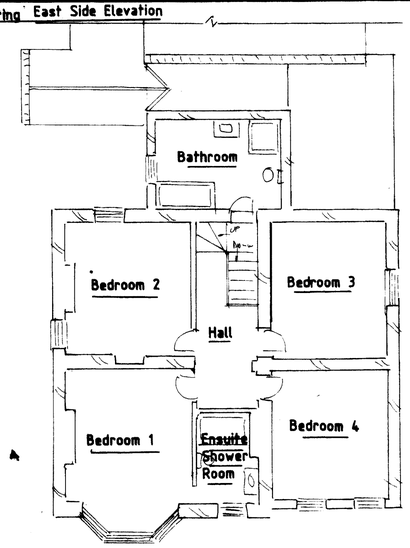

Existing First Floor Plan

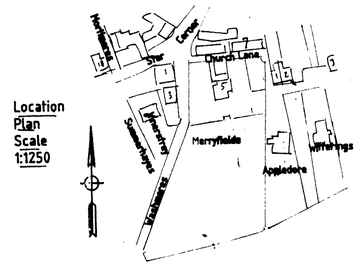

KEY
Line of Original Building

Proposed Out-Building at Merryfields Star Corner Colerne Wiltshire SN14 for Mr Phillips of the above address

Drawn By John W Phillips Merryfields Star Corner Colerne Wiltshire SN14 8DG Tel.No 01225744600 & 07973509928 Date 2/7/23

Amendments

www.buildplans.co.uk Scale 1:100 & 1:50 at A1

DRG NO:5049/1