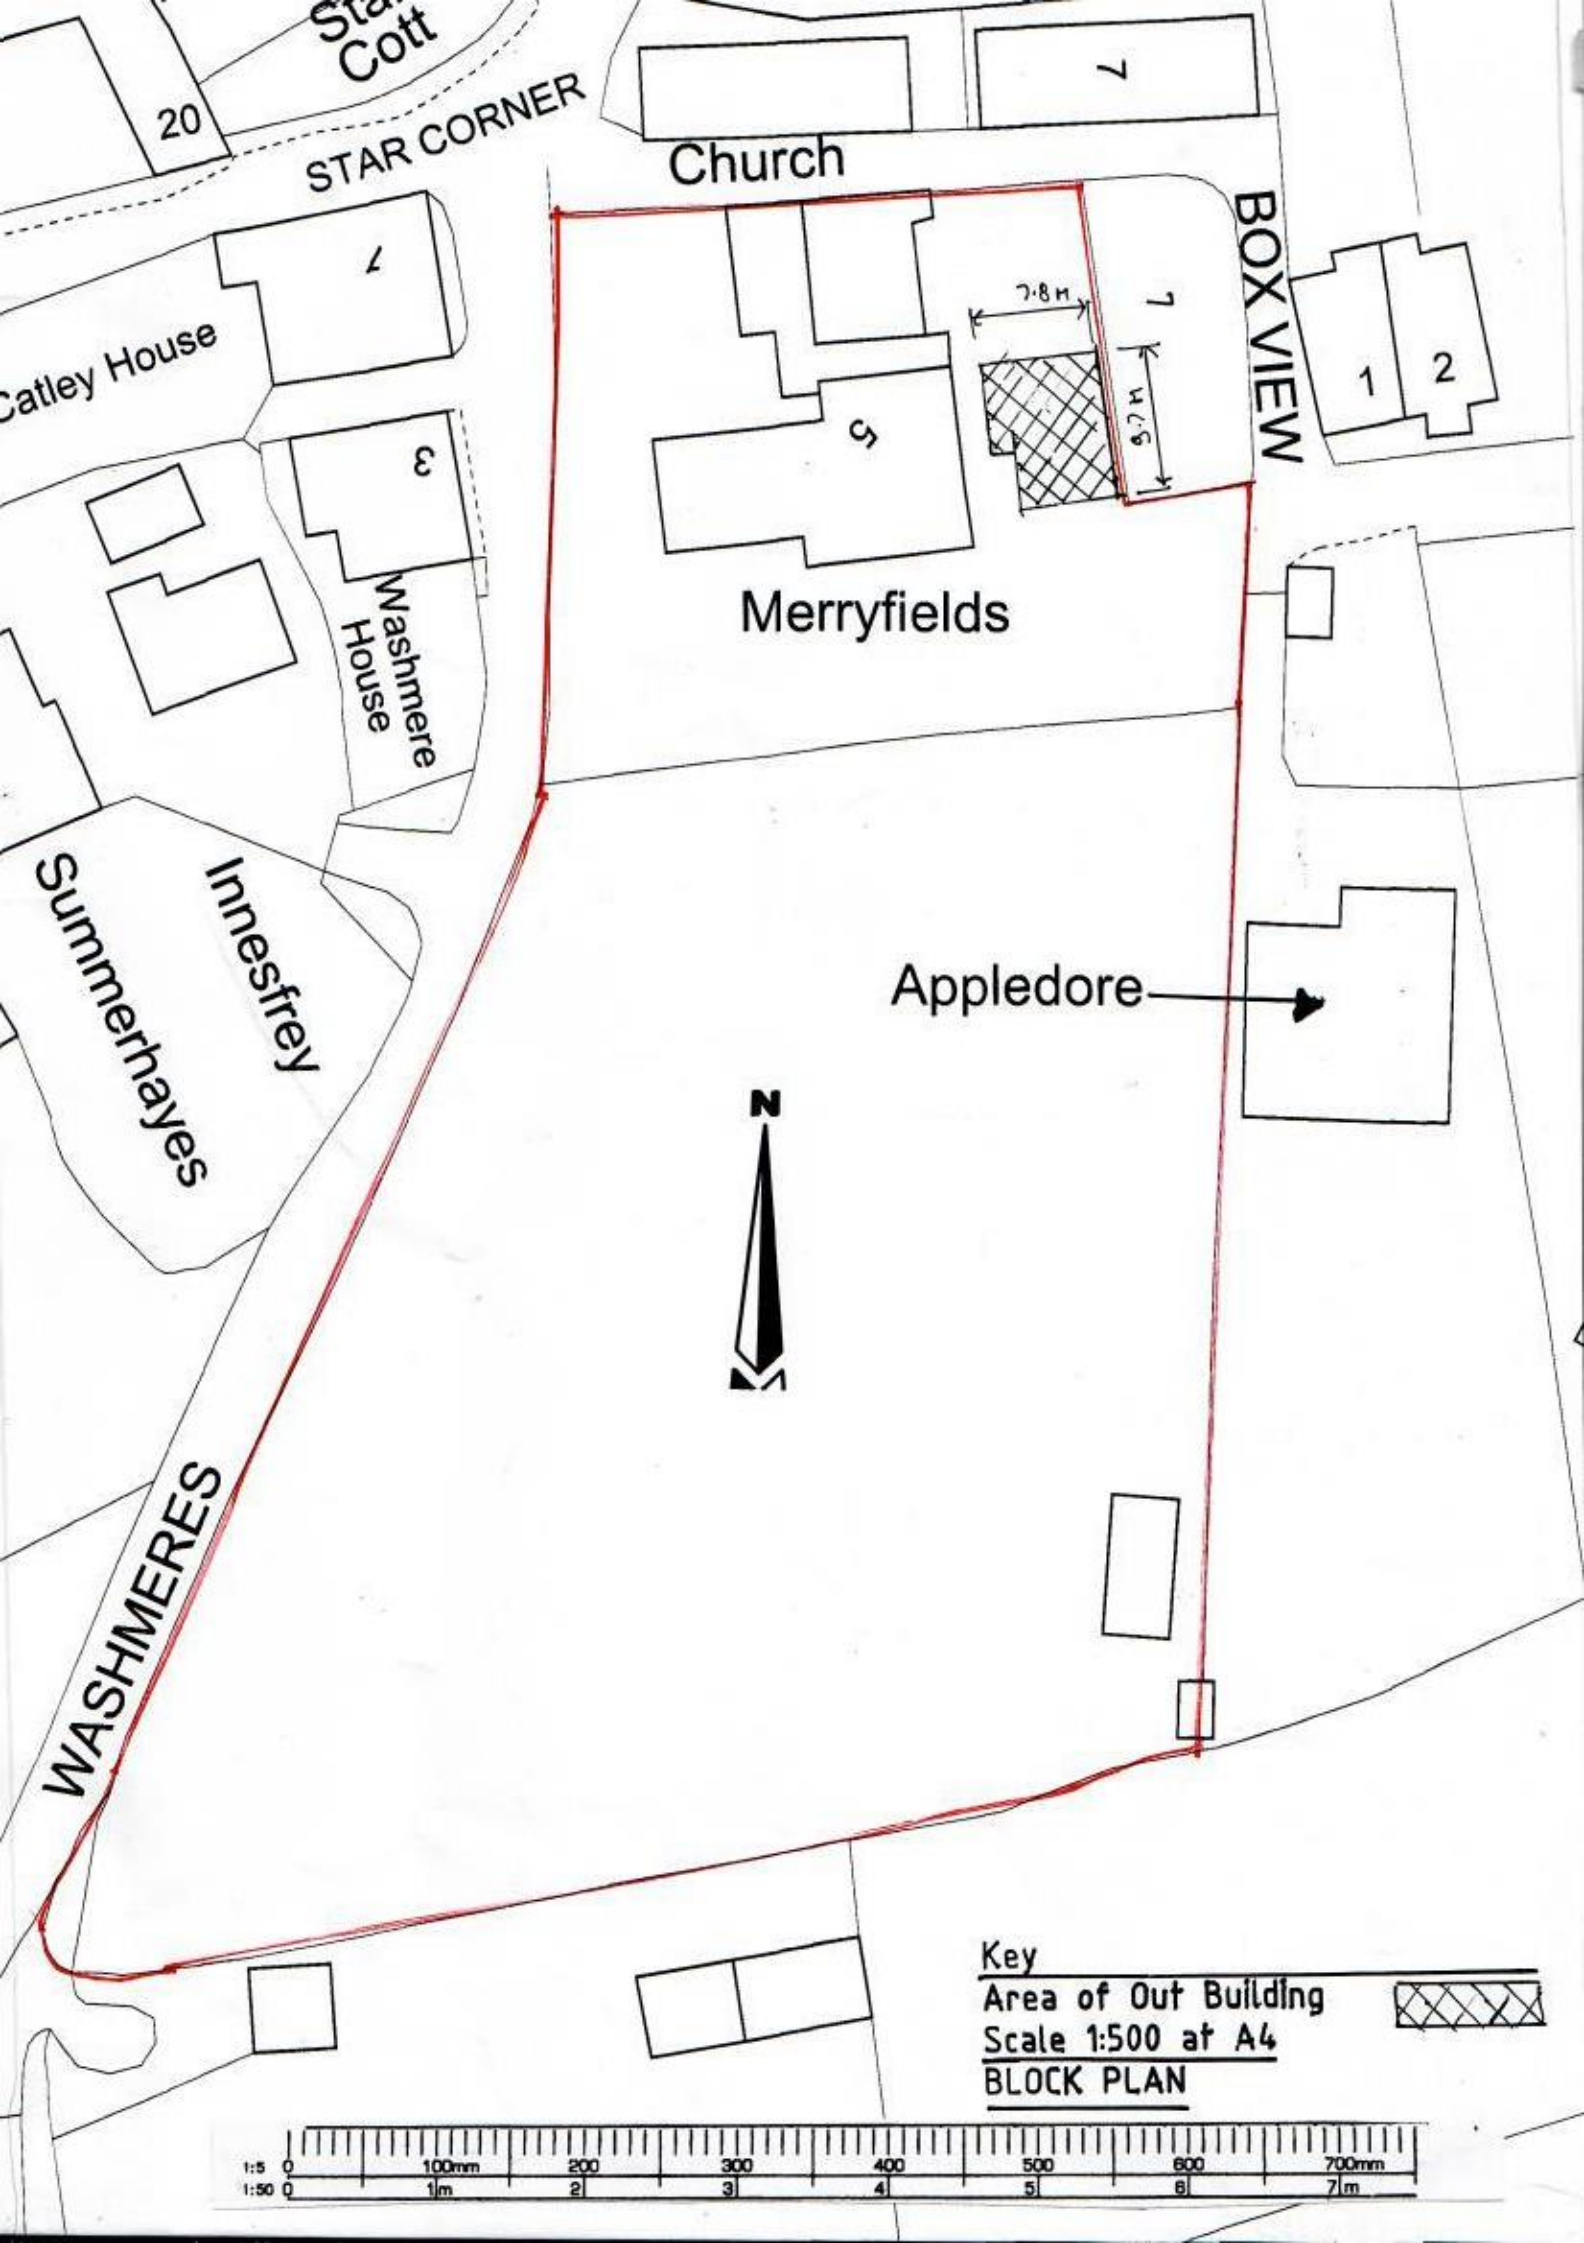

Star Cott
20
STAR CORNER
Church
7
BOX VIEW
1
2
Catley House
7
3
5
7.8 M
9.7 M
Washmere House
Merryfields
Innesfrey
Summerhayes
Appledore
N
WASHMERES
Key
Area of Out Building
Scale 1:500 at A4
BLOCK PLAN
1:5 0 100mm 200 300 400 500 600 700mm
1:50 0 1m 2 3 4 5 6 7m