
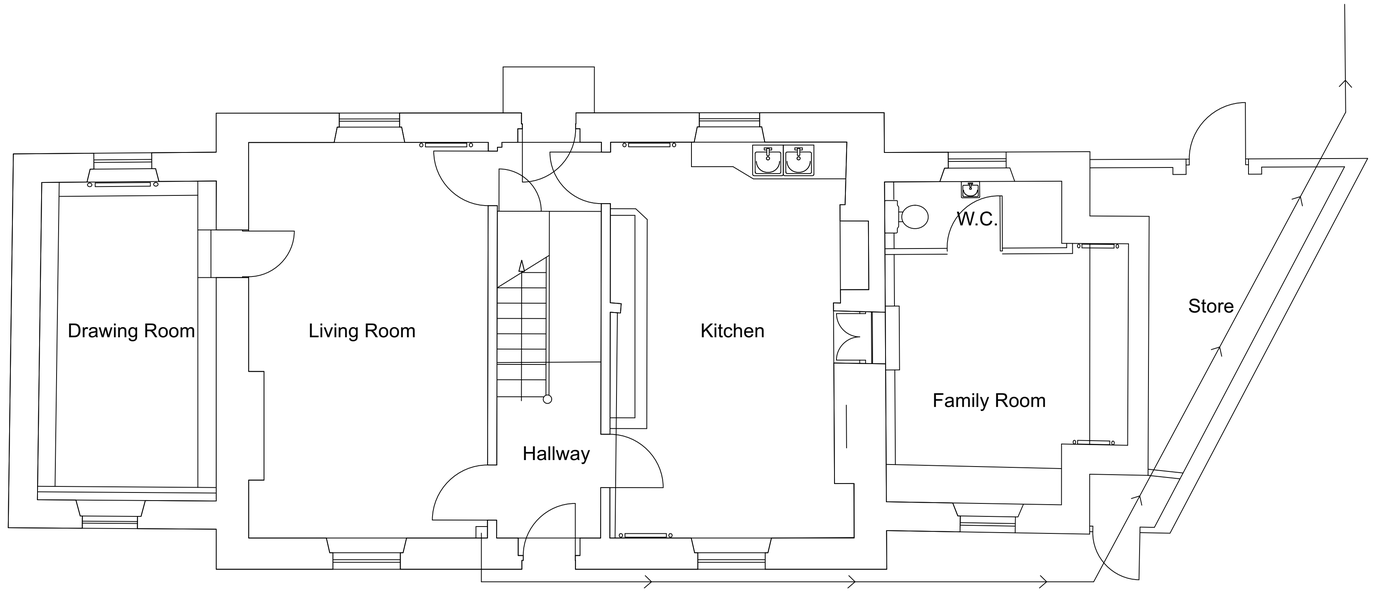


1 Existing & Proposed Ground Floor Plan
Scale: 1:50 @A1

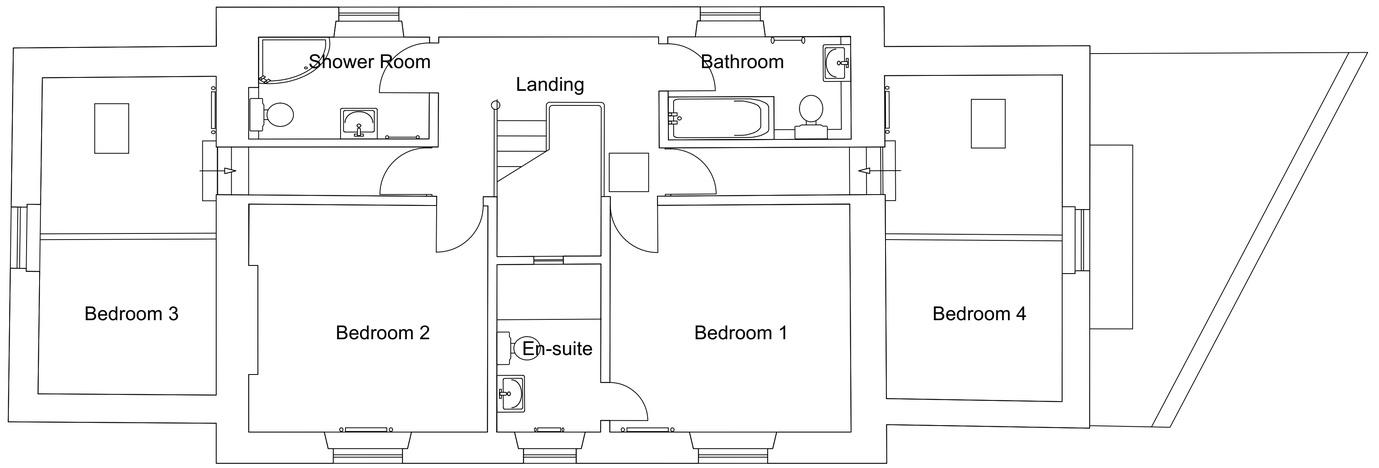

2 Existing & Proposed First Floor Plan
Scale: 1:50 @A1

0 5 10 M

NOTE: The contractor is responsible for the checking of all site dimensions and levels. These should be checked prior to ordering of any components and before commencement of the works on site. All discrepancies should be brought to the immediate attention of the Contract Administrator.

KEY:

rev	date	notes	drawn	chkd
01	16.06.23	Issued for Planning & LBC	JS	LR
D1	09.06.23	D1 Draft Issued for Comment	JS	LR

Loop Architects Ltd
40 Bourne Avenue, Salisbury, SP1 1LS
T: 01722 273 194
E: hello@looparchitects.co.uk

project title: Clock House, Tisbury
date of issue: 09/06/2023
scale: 1:50 @A1
client: Mrs Henrietta Cockrell
drawing title: Existing & Proposed Plans
status: PLANNING
drawing number: 2312-020
rev: 01