
Location Map & Site Plan:


MILTON YARD, EAST KNOYLE

Site Plan @ Scale 1:500

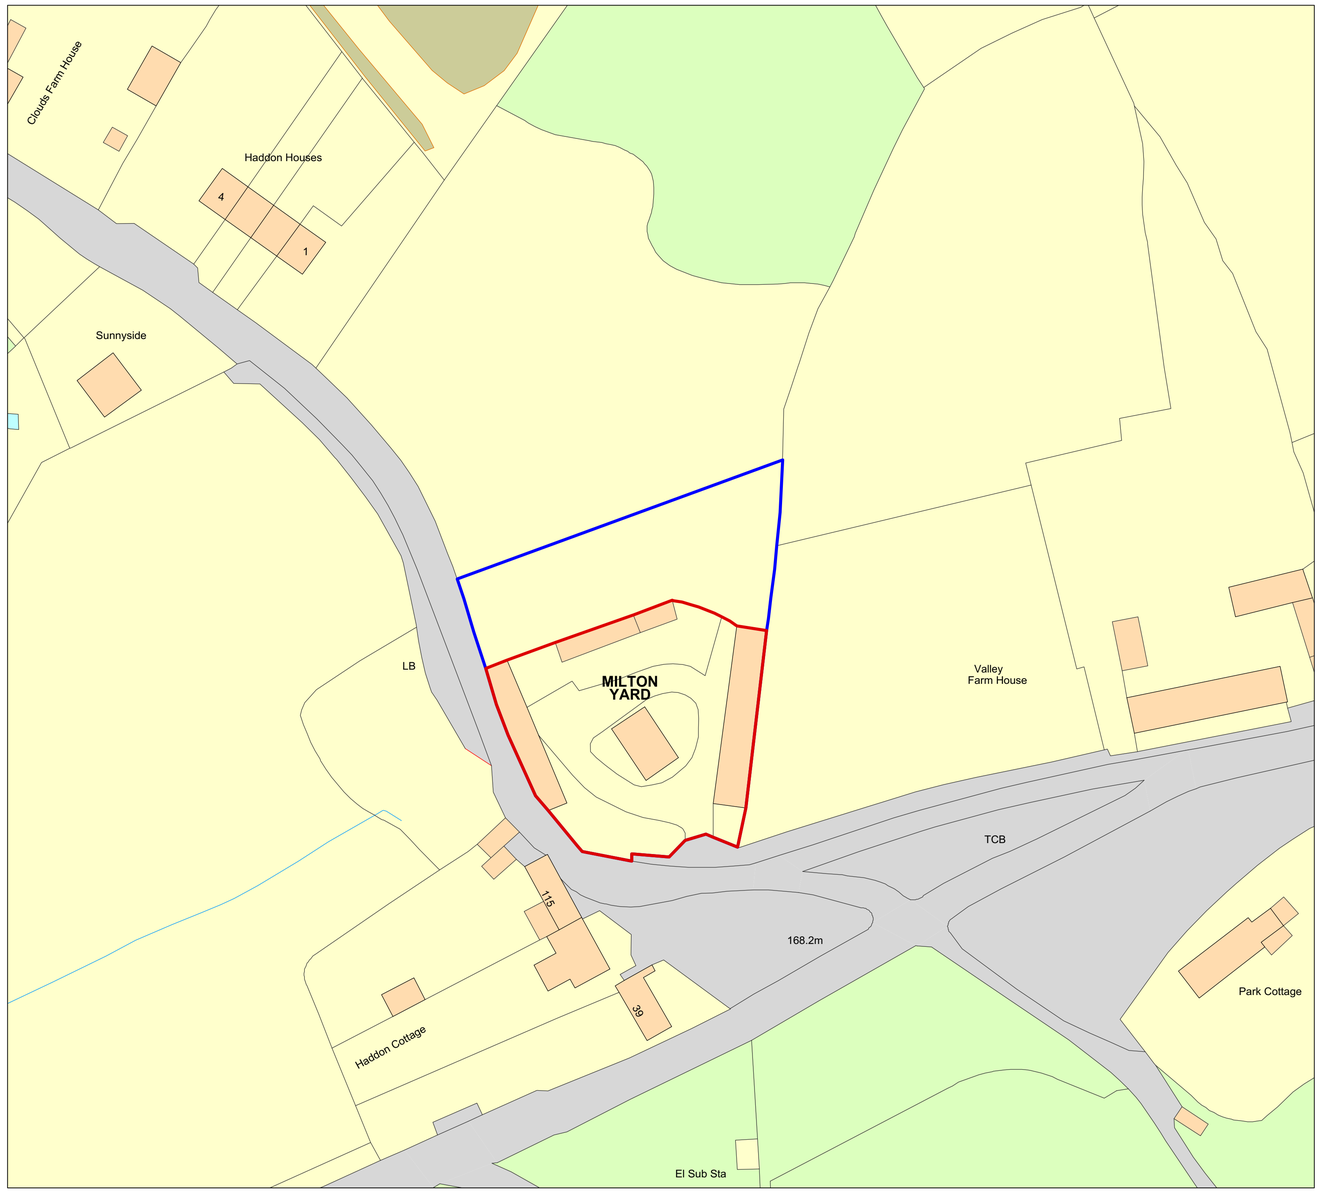

0 50 100 150 M
Scale 1:1250 @ A1

Location Map @ Scale 1:1250

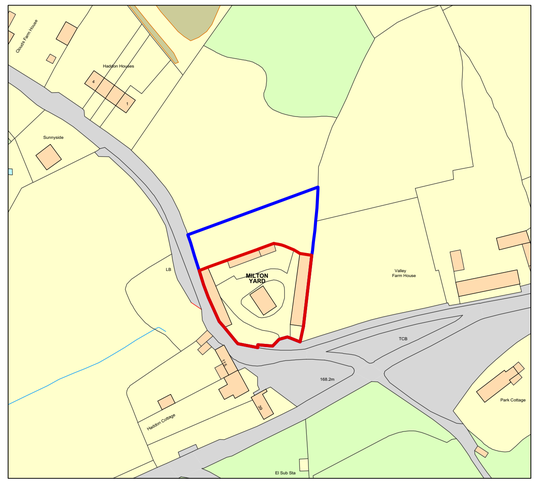

0 25 50 75 M
Scale 1:500 @ A1

THESE DRAWINGS ARE FOR PLANNING PURPOSES ONLY
ALL MEASUREMENTS MUST BE CHECKED ON SITE.
DO NOT SCALE FROM THIS DRAWING

TFH REEVE

ARCHITECTURAL DESIGN · CONSULTANCY
SURVEYS · RESTORATION
CONSERVATION EXPERTISE

Tel: 01747 828677

DONHEAD MILL
DONHEAD ST ANDREW
SHAFTESBURY
DORSET SP7 9EP

FAX: 01747 829205
e-mail: mail@dalbyreeve.co.uk

CLIENT: Mr & Mrs B Sharp

JOB: Milton Yard, East Knoyle, Wiltshire, SP3 6BJ

DWG: Location Map and Site Plan

SCALE: as shown
DATE: 02/2022
DRAWN:
CHECKED: TFR

DWG Nº: 1474/18A