Elevations at 1:100 Scale




South West Elevation



North West Elevation

Layouts at 1:50 Scale

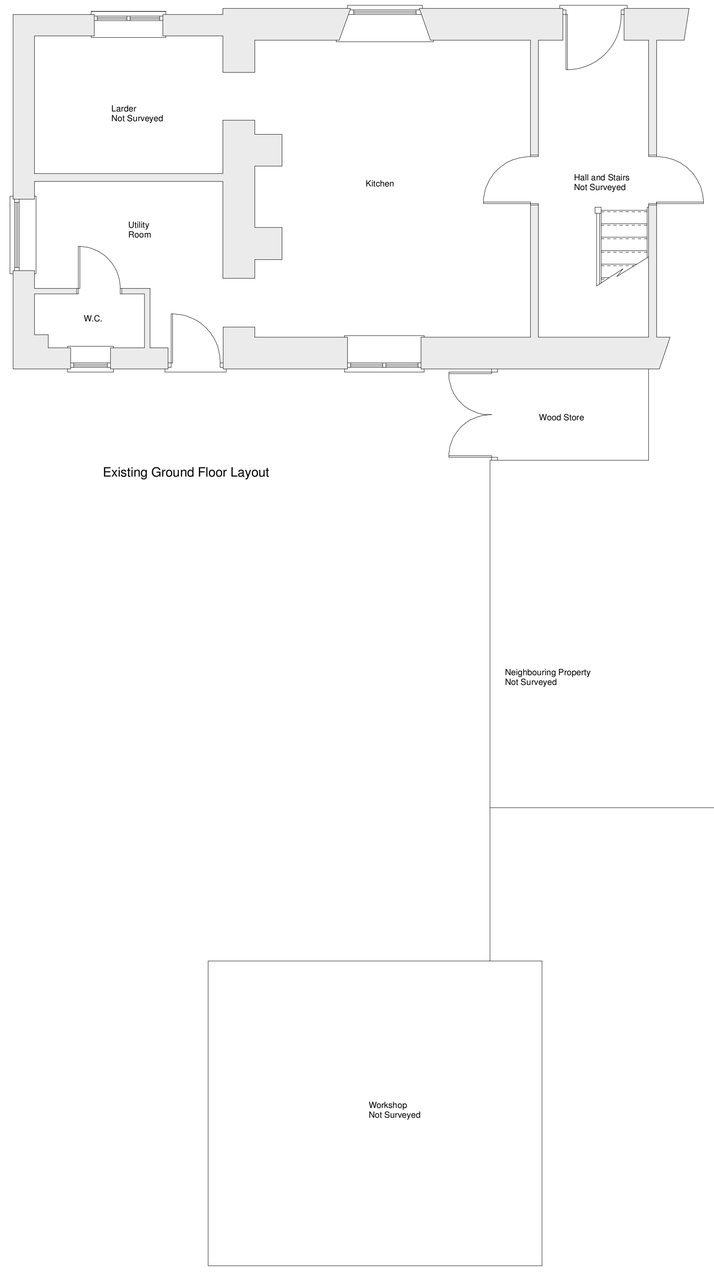

Existing Ground Floor Layout

Scale 1:50

0 0.5m 1m 2m 3m 4m 5m

Metres

Scale : 100

0 1m 2m 3m 4m 5m

Metres

LABC Local Authority Building Control

LABC Registered Partner Authority Scheme

Spudivor designs.LTD
Email: spudivordesignltd@gmail.com
Telephone: 07968 739168 or 01747 833721

Single Storey Extension to the Rear with Internal Alterations.

One Chance Cottage
Shaftesbury Road
Mere
Warminster Wilts
BA12 6BW

Scale	1:50/ 100 at A1
Existing Arrangements	
Drawing No.	23/031/04
Drawn	
Date	June 2023