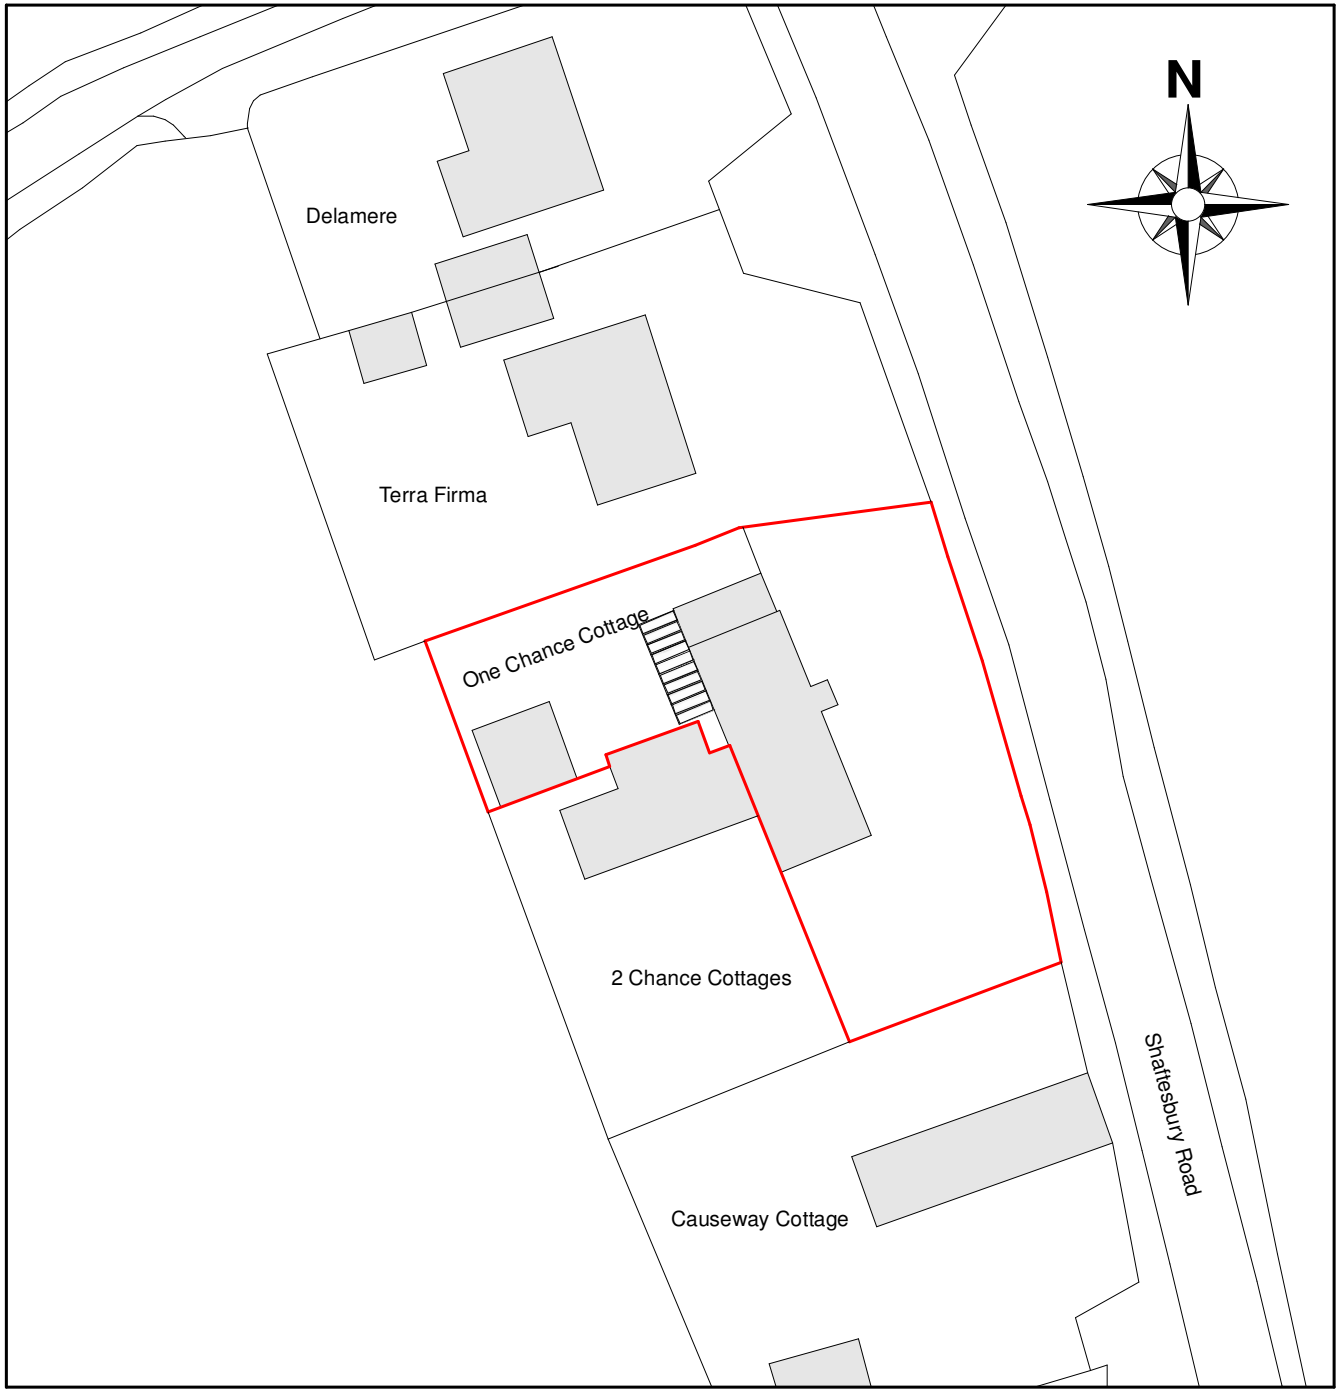


Scale 1:500

0 1m 2.5m 5m 10m 15m 20m 25m

Metres

LABC Local Authority Building Control

LABC Registered Partner Authority Scheme

Spudivor designs.LTD
Email: spudivordesignltd@gmail.com
Telephone: 07968 739168 or 01747 833721

Single Storey Extension to the Rear with Internal Alterations.

One Chance Cottage
Shaftesbury Road
Mere
Warminster Wilts
BA12 6BW

Scale	1:500 at A4
Existing Block Plan	
Drawing No.	23/031/02
Drawn	
Date	June 2023