
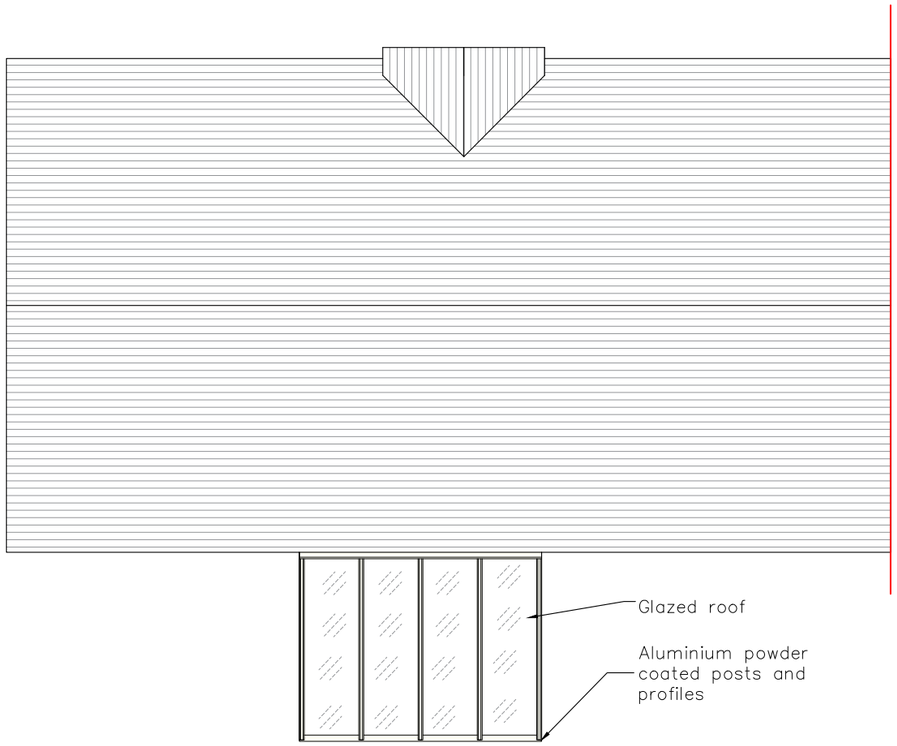


ROOF PLAN

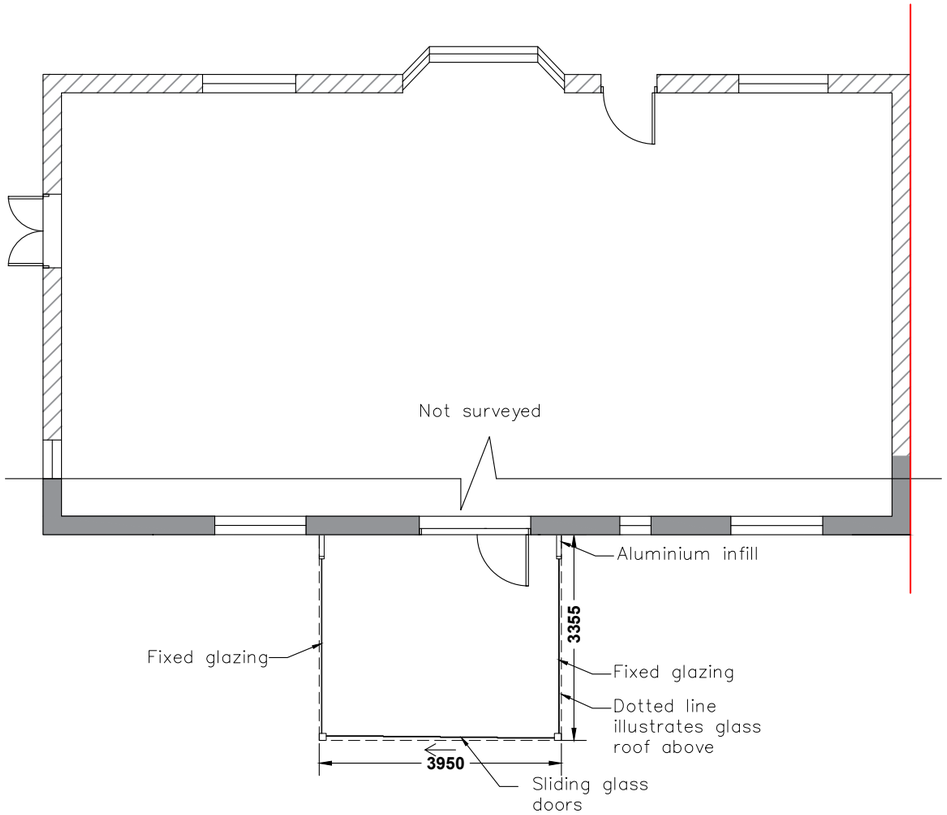

FLOOR PLAN

SCALE- 1:100 @ A3

0m 5m 10m

N

notes

Single storey glass room located on the rear elevation of the property in the private garden. The structure will feature aluminium powder coated posts and profiles in WT29/10797 Metallic white and clear glazed elements.

no.	revision/issue	date
-	-	-

Eden Verandas Ltd.
Unit 13, Southwood Business Park,
Armstrong Mall,
Farnborough,
GU14 0NR

01252451580

www.edenverandas.co.uk info@edenverandas.co.uk

job title

Mr & Mrs Taylor,
323 Quemerford,
Calne,
Wiltshire
SN11 8LD

drawing title

Proposed Plans

drawing status

PLANNING

job no.	drawing no.
35729	35729-03
date: 06/06/2023	
scale: 1:100 @A3	