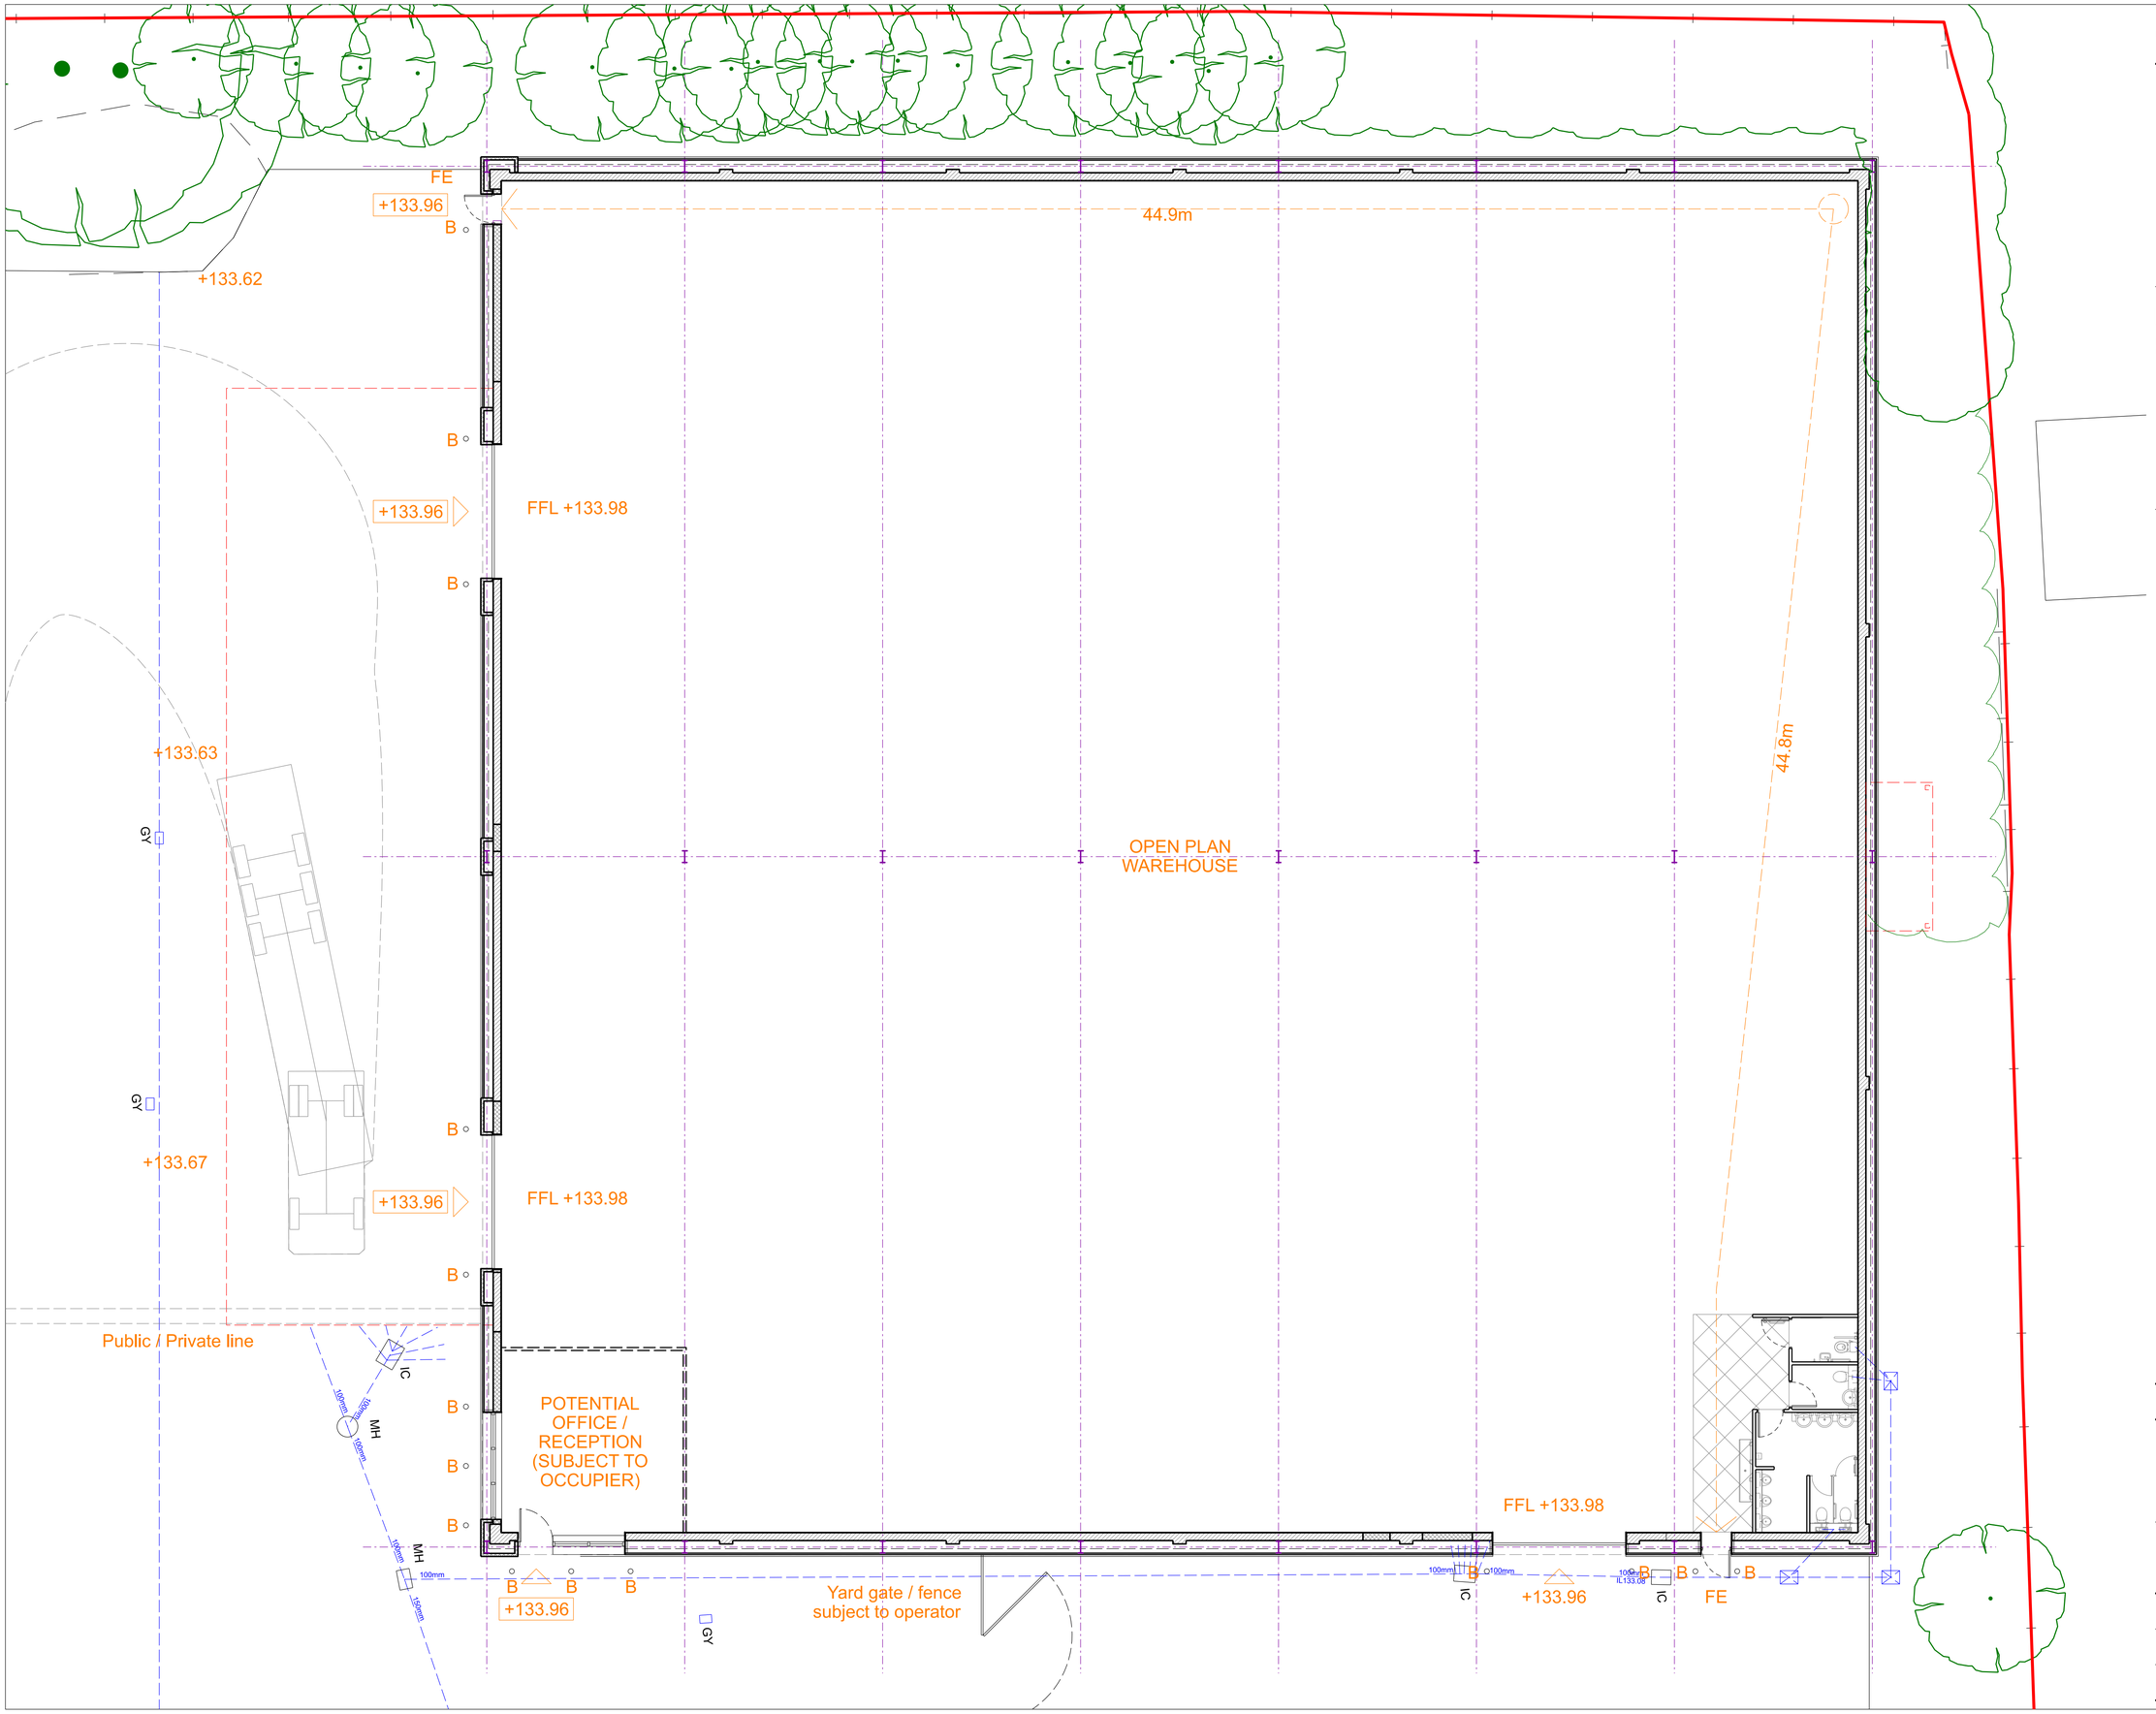

North

0 2m 4m

1:100 @ A1
1:200 @ A3

Notes:

BPB Architect shall have no responsibility for any use made of this document other than for that which it is prepared and issued.

Drawings can be scaled for planning purposes only - do not scale off drawings for construction

All dimensions and levels to be checked on site before work commences.

Any drawing errors or divergences should be brought to the attention of BPB Architect at the address shown below.

KEY

- Site Boundary
- Demolition
- Structural grid

ACCOMMODATION

GEA	2218 Sq. m
GIA	2080 Sq. m

Revision	Description	Date
F	Office glazing reduced. Piers removed	12.06.2023
E	Brick piers added	02.06.2023
D	Entrance office adjusted.	26.05.2023
C	Reception / Office potential added	17.05.2023
B	Line colour corrected	16.05.2023
A	Structual grid and general adjustments	15.05.2023

Drawn: NW

Date Created: 17.03.2023

Project: Old Hatchery, London Road, Devizes, SN10 2HH

BPB ARCHITECT

Title: Proposed Ground Floor

Drawing Reference: BPB-22-005

Drawing No: DR-031

Revision: F

Scale: 1:100 @ A1 & 1:200 @ A3